

FRONT EAST ELEVATION



SIDE SOUTH ELEVATION



REAR WEST ELEVATION

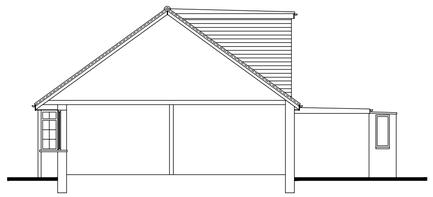

SIDE NORTH ELEVATION

PROPOSED ELEVATIONS

Scale 1:100

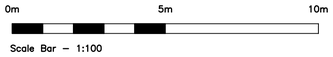

SCHEDULE OF MATERIALS TO LOFT CONVERSION ONLY
BOX DORMER WALLS - TILE HANGING TO MATCH EXISTING
ROOF - FLAT ROOF
WINDOWS - NEW PVCu WINDOW COLOUR WHITE
RAINWATER GOODS - NEW PVCu COLOUR BLACK

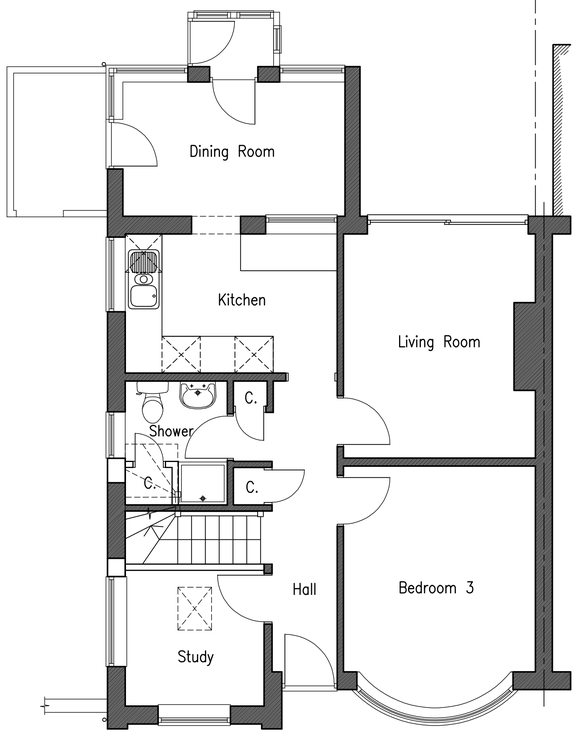

PROPOSED GROUND FLOOR PLAN

Scale 1:50

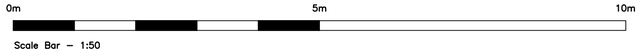

Roof Volume Calculation
Main Rear Box Dormer
(4.000m. x 2.800m) x 6.395 = 35.8 m.³
÷ 2

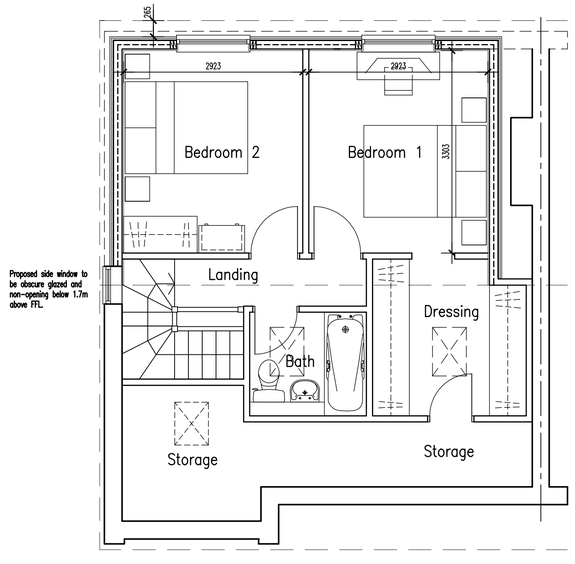

PROPOSED FIRST FLOOR PLAN

Scale 1:50

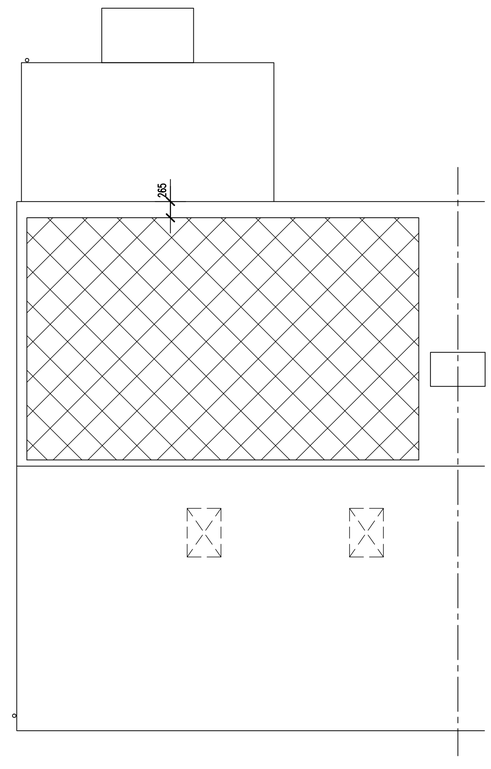

PROPOSED ROOF PLAN

Scale 1:50

No dimensions to be scaled from drawing except for planning purposes.

The contractor should check all dimensions on site.

It is the contractors responsibility to ensure compliance with Building Regulations.

C.D.M. Regs. 2015. The Client is advised of his responsibilities to appoint a Planning Supervisor under these Regs. All works to comply with the C.D.M. Regs. 2015.

The Party Wall Act. 1996 The property owner is advised of the requirements of the Act, & the requirement to serve a Party Wall Notice on any adjoining owners as required under the act.

REVISIONS:

A. 05.06.24 Proposed side window annotated.

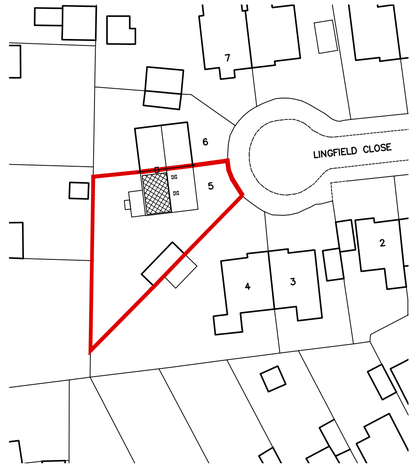

BLOCK PLAN

Scale 1:500

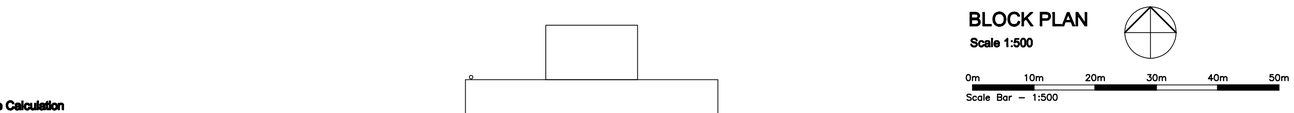

ADCS
Architectural Design
Computer Services
30 Foxley Lane
Worthing
West Sussex
BN13 3AD
Tel: 01903 260701
E-mail:
adcs@sky.com

Client
MR R. & MRS E. BROWN

Project
PROPOSED LOFT CONVERSION
5 LINGFIELD CLOSE
WORTHING
WEST SUSSEX BN13 2DZ

Drawing
PROPOSED FLOOR PLANS & ELEVATIONS

Scale	Date	Drawn
1:50 & 1:100 @ A1	29.02.24	TP

Drawing No. **1600/P011** **Revision** **A**