Scale 1:500

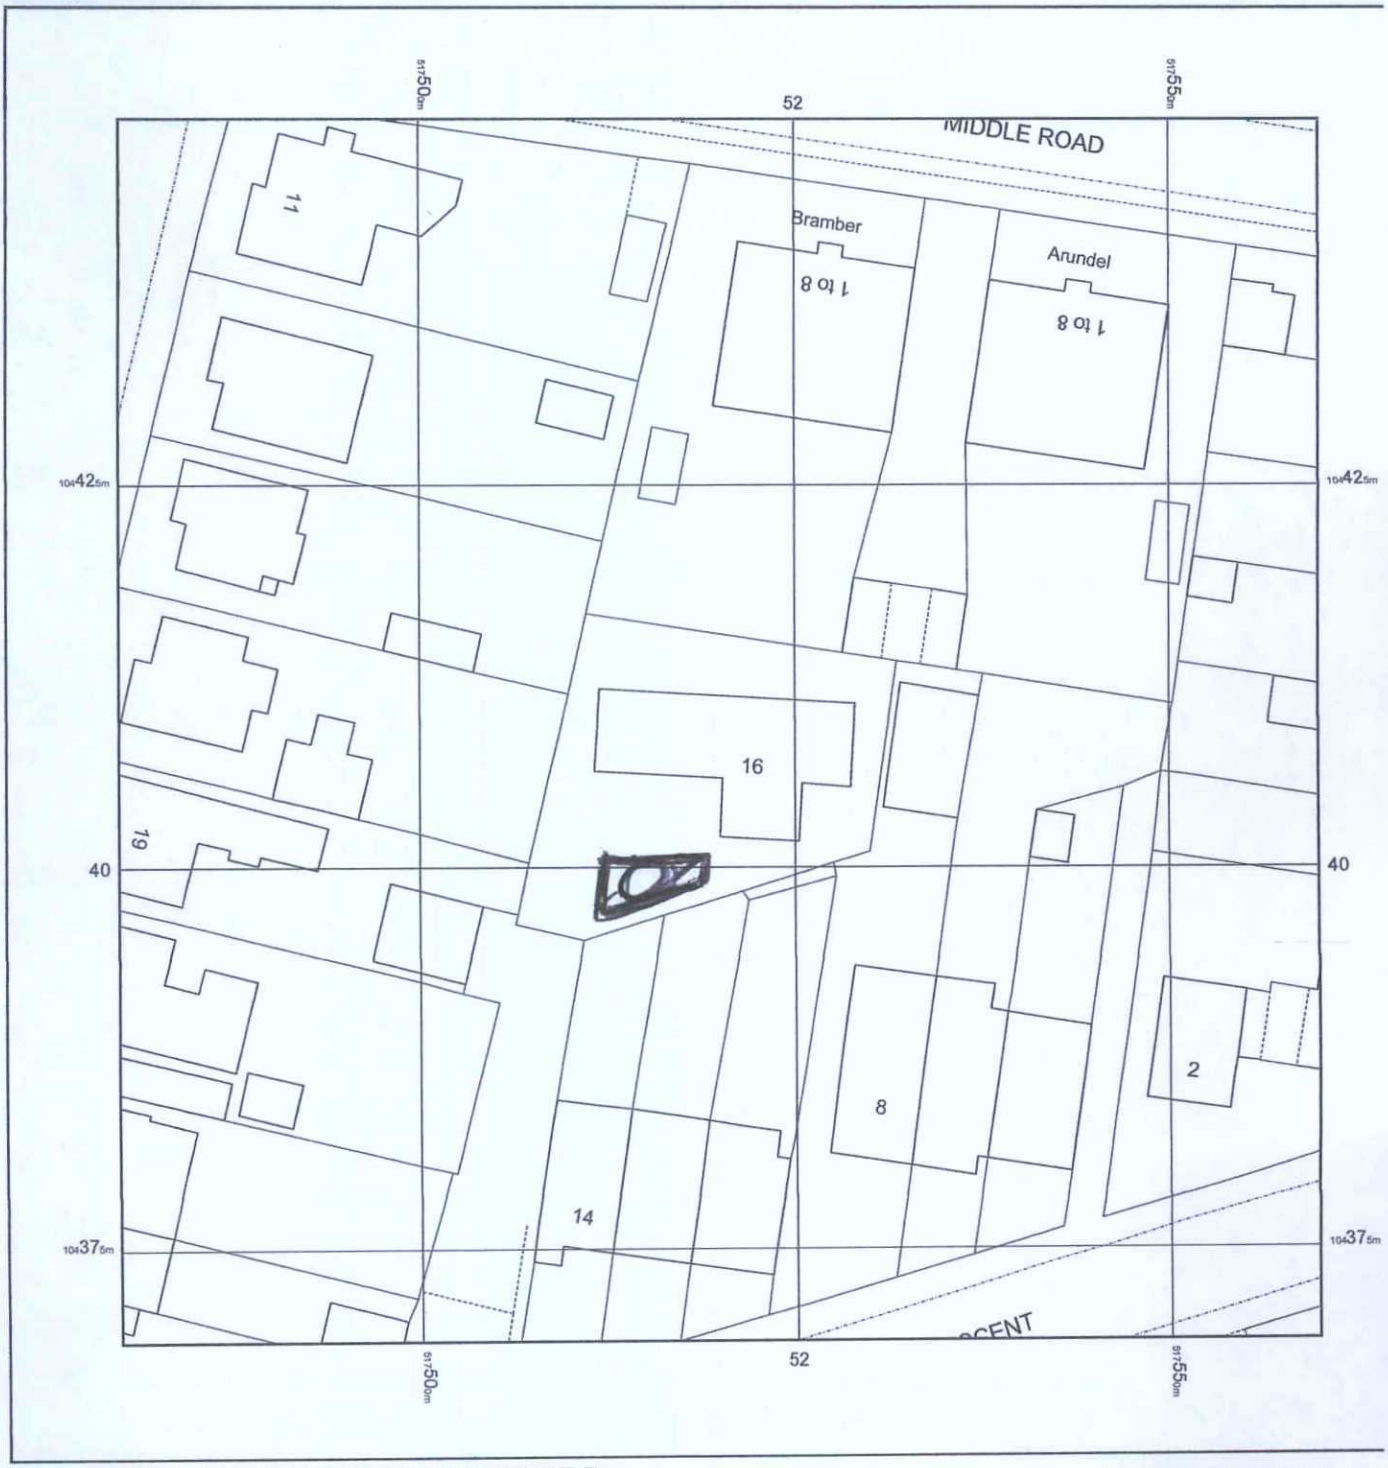

© Crown copyright and database rights 2019 Ordnance Survey 100048957. The representation of road, track or path is no evidence of a boundary or right of way. The representation of features as lines is no evidence of a property boundary.

Supplied by: www.ukmapcentre.com
Serial No:168592
Centre Coordinates:517520,104409
Production Date: 19/08/2019 22:53:5

Pauls Pond

ADUR & WORTHING
PLANNING SERVICES

PLAN	AWDM/ 1315/19
DATE VALID	- 2 SEP 2019