

Proposed North Front Elevation

1 : 50

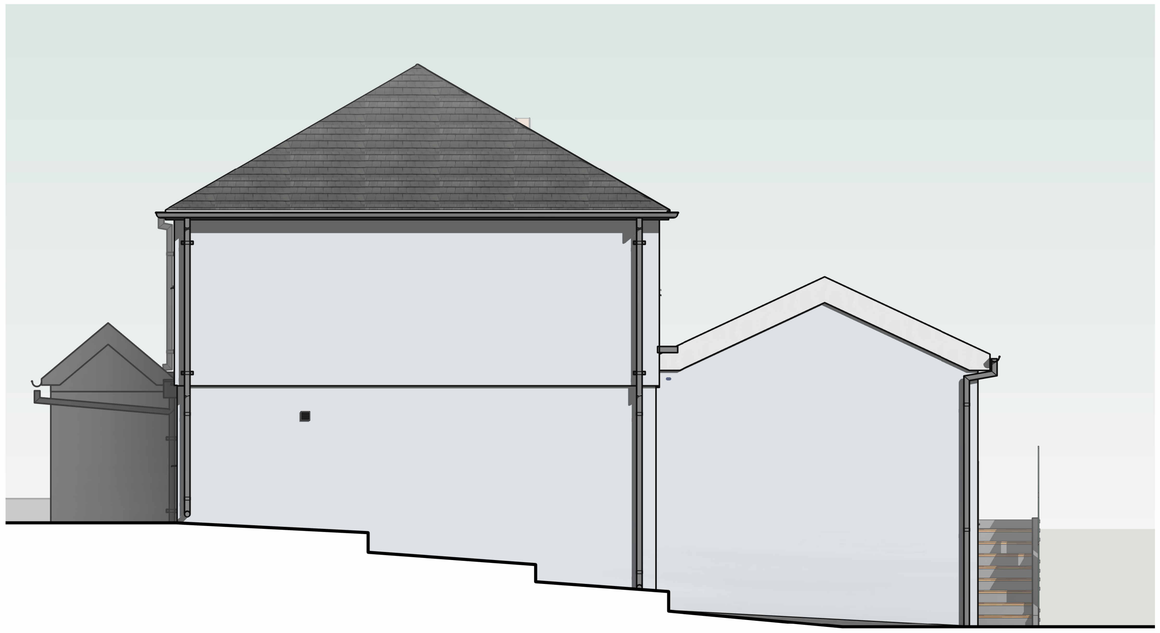

Proposed East Side Elevation

1 : 50

0m 1m 2m 3m 4m 5m

VISUAL SCALE 1:50 @ A1

Notes:

1. THE COPYRIGHT OF THIS DRAWING IS VESTED IN ARCHEVOLVE AND IT MAY NOT BE REPRODUCED IN WHOLE OR PART OR USED FOR THE MANUFACTURE OF ANY ARTICLE WITHOUT THE EXPRESS PERMISSION OF THE COPYRIGHT HOLDERS.

2. WORK TO FIGURED DIMENSIONS ONLY.

3. THIS DRAWING IS TO BE READ IN CONJUNCTION WITH ALL RELEVANT ARCHITECT'S, SERVICE ENGINEER'S AND ARCHEVOLVE AND SPECIFICATIONS.

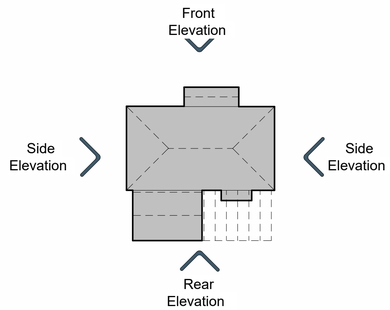

Revision Number	Revision Description	Issued by	Revision Date

DATE: 20/09/23

STATUS: PLANNING ISSUE

SHEET SIZE: A1

SCALE: As indicated

DRAWN: AP

CHECKED:

CLIENT: Mr S Konathala

SITE ADDRESS: 53 Ring Road North Lancing BN15 0QE

DRAWING: Non-Material Amendment

TITLE: Proposed Elevations A

PROJECT NO: 53RingRd

DRAWING NO: ACR/006/23/06

REVISION:

ARCHEVOLVE
// design @archevolve.co.uk
// www. archevolve.co.uk
// 07830 325566
CIAT CHARTERED PRACTICE