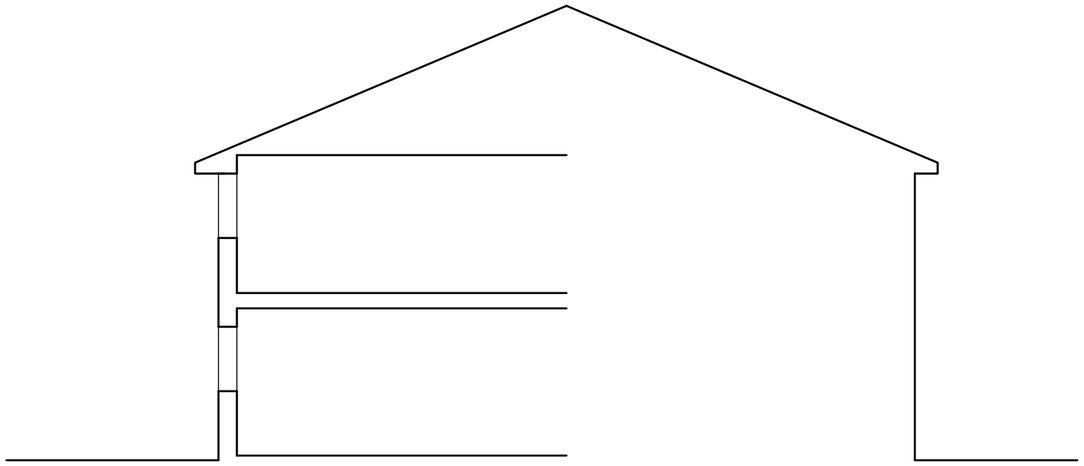

Section @ 1:100

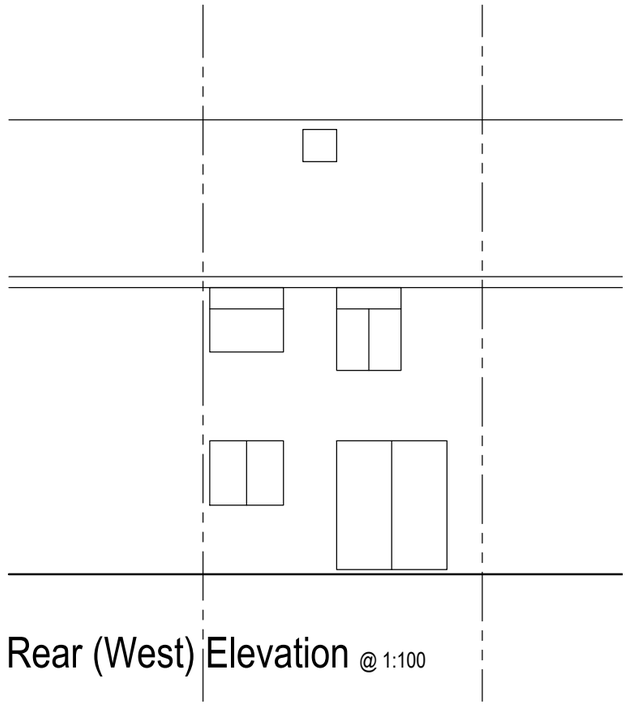

Rear (West) Elevation @ 1:100

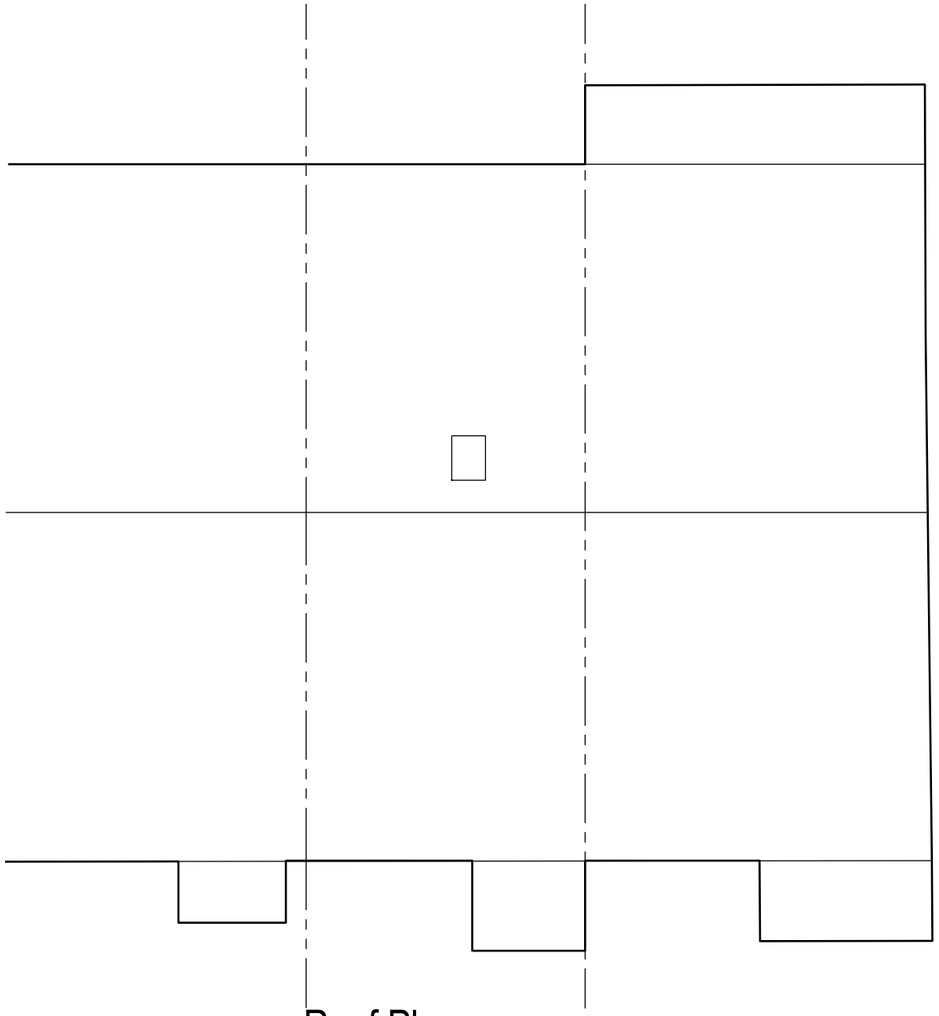

Roof Plan @ 1:100

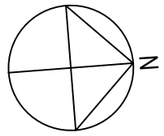

0 1 2 3 5m

Scale 1:100

Rev	Description	Date

Job Reference	Client
Photovoltaic Panels 7 Lisher Road Lancing	Mr Jones
Drawing Title	**Drawing No** / **Rev**
As Existing	ADC 1641 / 01

Date	Scale	Dwg Size	Plot Style	Drawn	Checked
24.02.25	1:100	A3	ADCgreyscale	AD	AD

All dimensions to be checked on site and do not scale from this drawing. This drawing should be approved by Local Authority Building Control or other appropriate checking authority prior to commencement of work. This drawing should not be reproduced without the prior consent of the author

ADC Alistair Dodd Consulting

Architectural Services

Citibase Brighton . 95 Ditchling Road
Brighton . East Sussex . BN1 4ST
Tel: 01273 558330
Email: info@adcbrighton.co.uk
www.adcbrighton.com