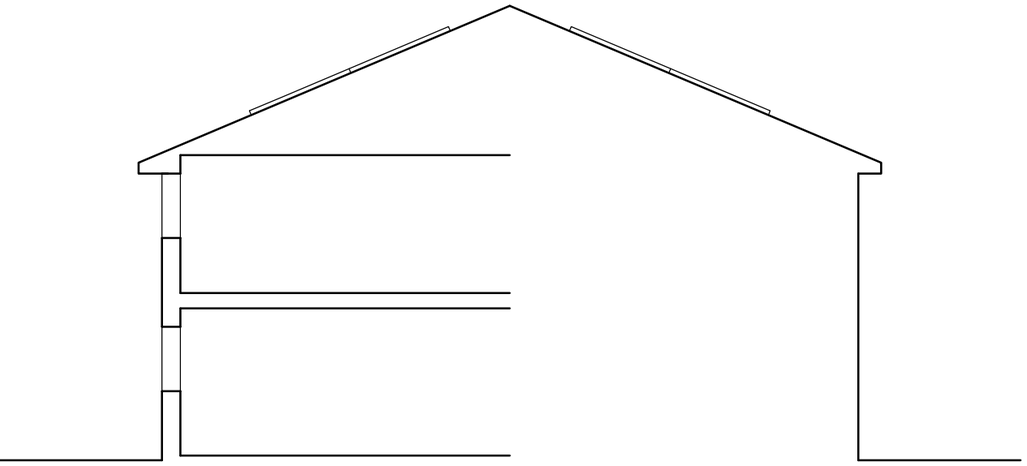

Section @ 1:100

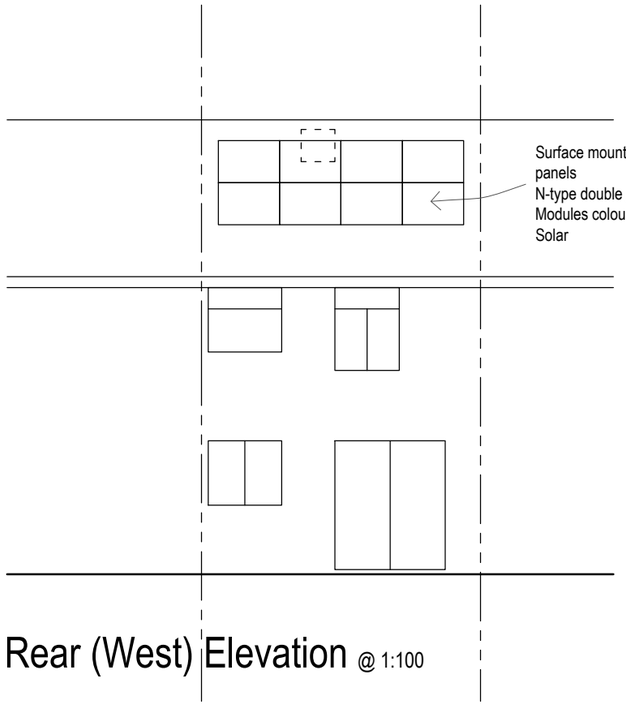

Rear (West) Elevation @ 1:100

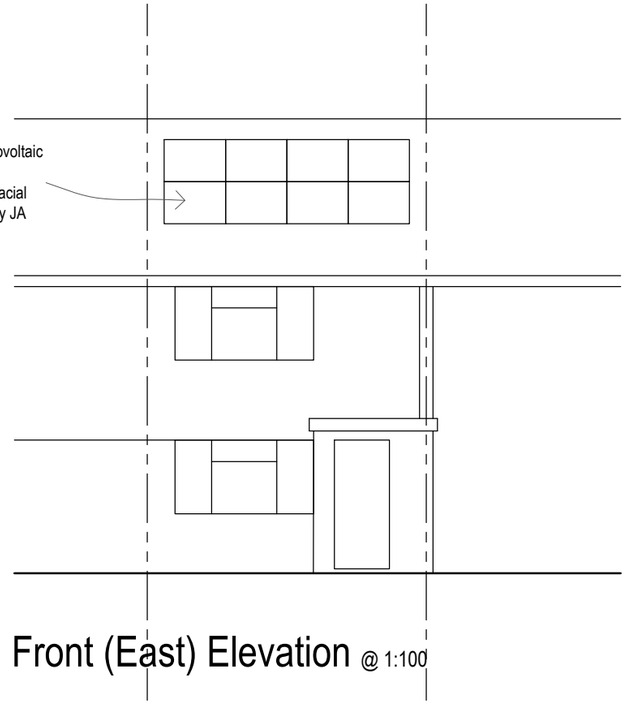

Front (East) Elevation @ 1:100

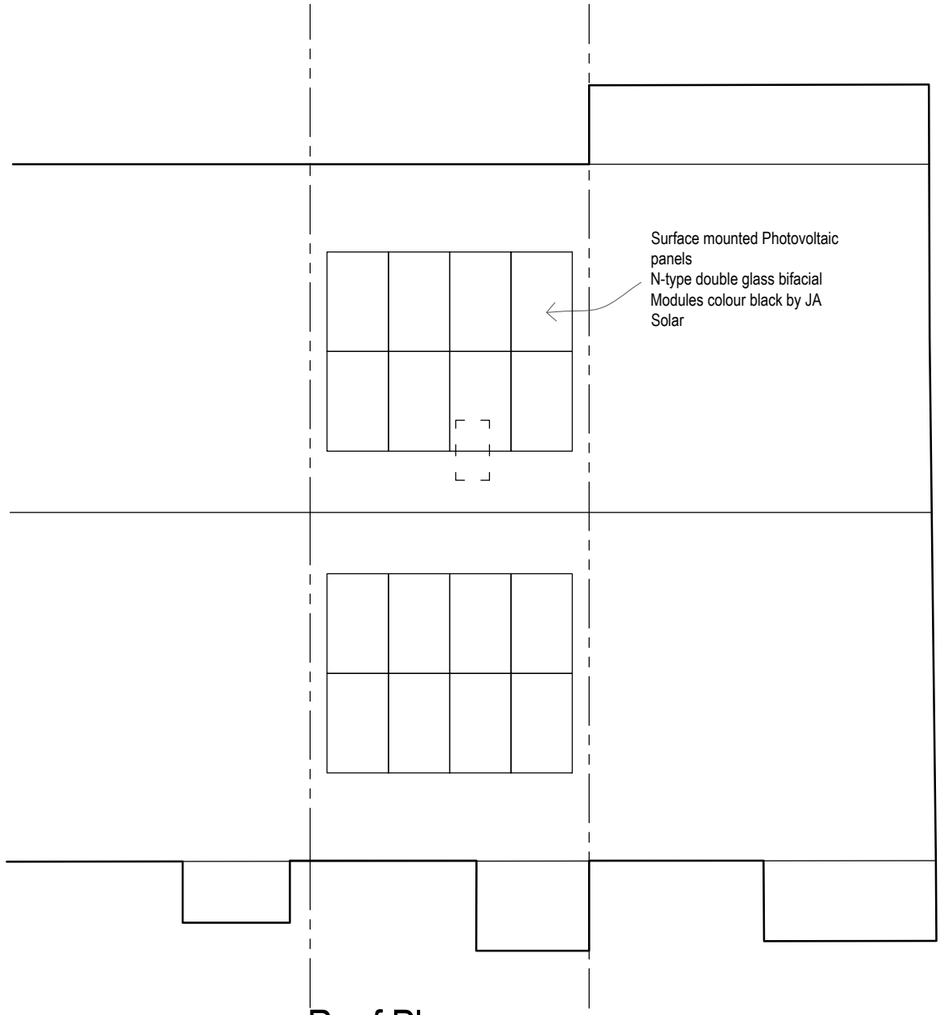

Roof Plan @ 1:100

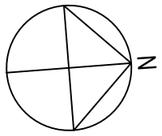

0 1 2 3 5m

Scale 1:100

Rev	Description	Date

Job Reference
Photovoltaic Panels
7 Lisher Road
Lancing

Client
Mr Jones

Drawing Title
Proposal

Drawing No Rev
ADC 1641 / 02

Date	Scale	Dwg Size	Plot Style	Drawn	Checked
24.02.25	1:100	A3	ADCgreyscale	AD	AD

All dimensions to be checked on site and do not scale from this drawing. This drawing should be approved by Local Authority Building Control or other appropriate checking authority prior to commencement of work. This drawing should not be reproduced without the prior consent of the author

ADC Alistair Dodd Consulting
Architectural Services
Citibase Brighton . 95 Ditchling Road
Brighton . East Sussex . BN1 4ST
Tel: 01273 558330
Email: info@adcbrighton.co.uk
www.adcbrighton.com