Do not scale this drawing unless for planning purposes.
All dimensions to be checked on site prior to commencement or manufacture.

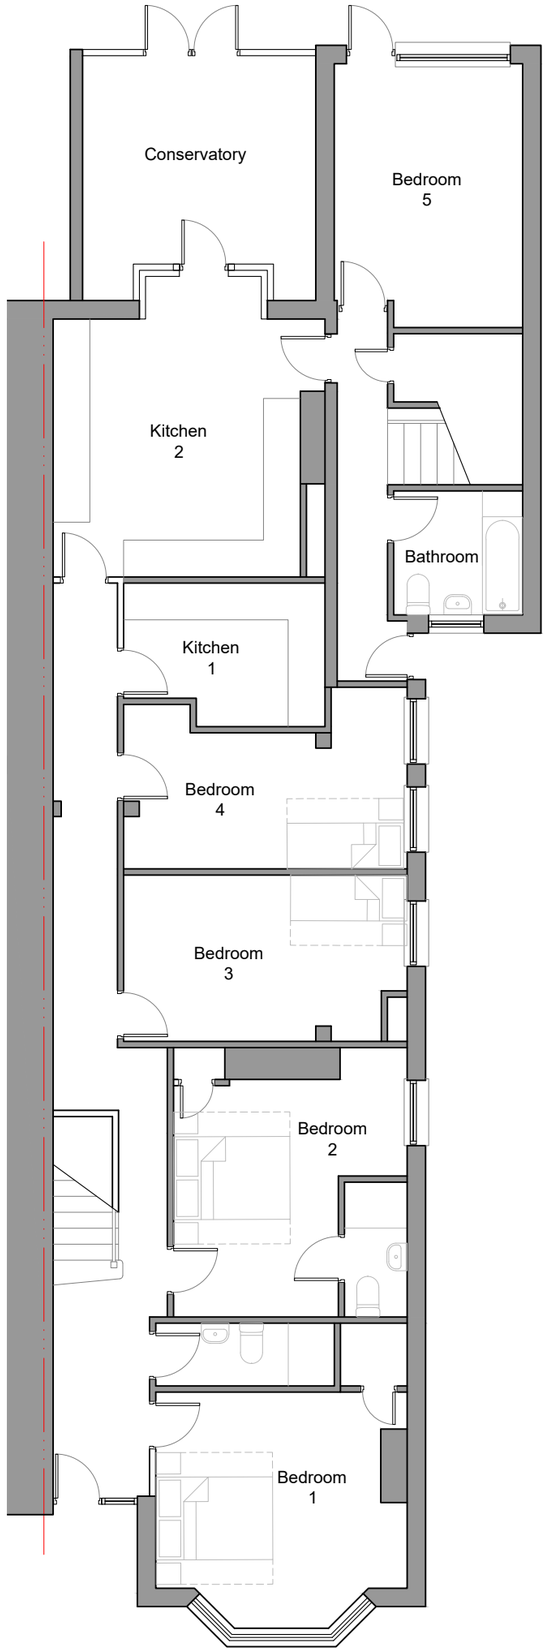

01 Ground Floor Plan
Scale: 1:100

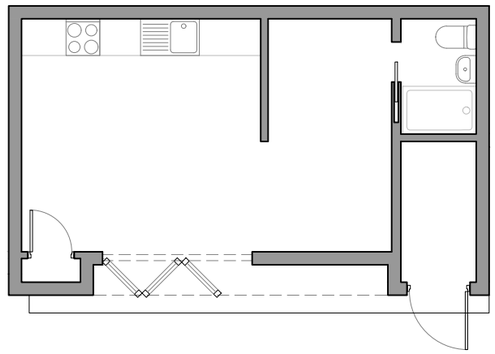

02 Managers Site Office Floor Plan
Scale: 1:100

1:100 @ A3
Scale in Metres

0 1 2 3 4 5 10

Rev	Date	By	Chk	Comment

6 Windsor Road

Proposed Ground Floor Plan

PLANNING

ENA006-130 C 1:100@A3