Do not scale this drawing. All dimensions to be checked on site prior to commencement or manufacture.

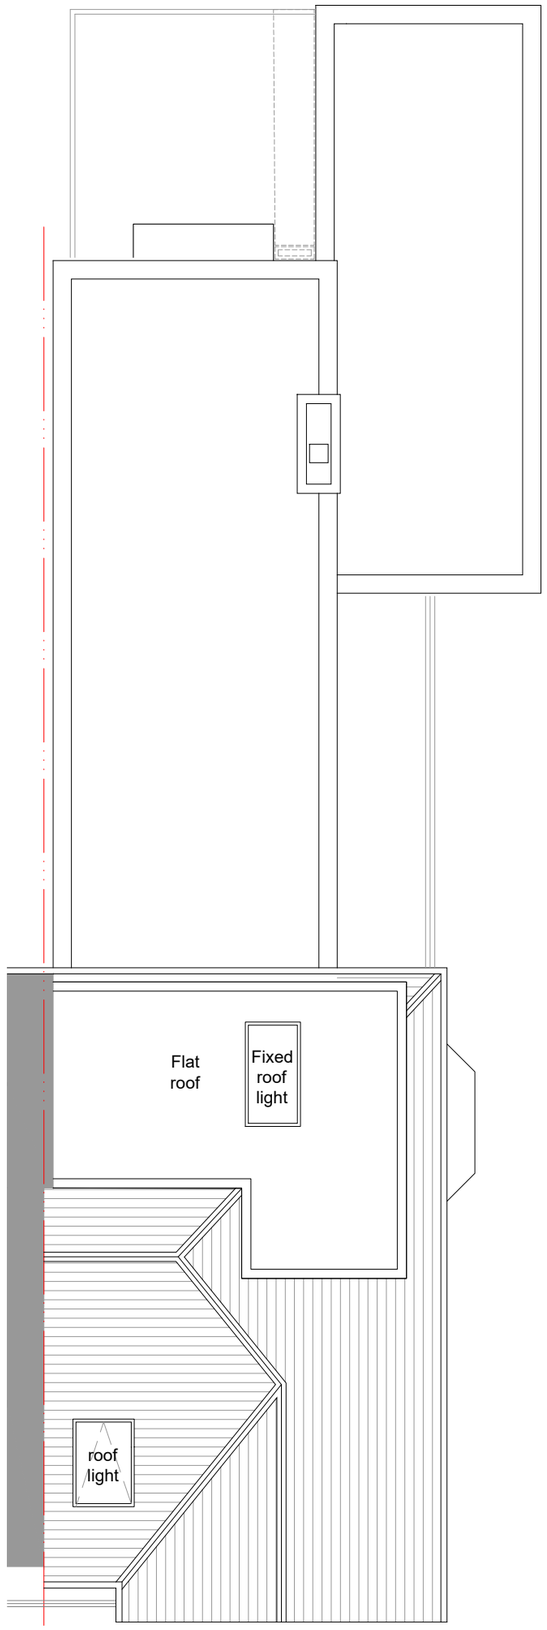

1:100 @ A3

Scale in Metres

0 1 2 3 4 5 10

Rev	Date	By	Chk	Comment

6 Windsor Road

Proposed Roof Plan

PLANNING

ENA006-133 C 1:100@A3