Do not scale this drawing. All dimensions to be checked on site prior to commencement or manufacture.



East (Rear Elevation)

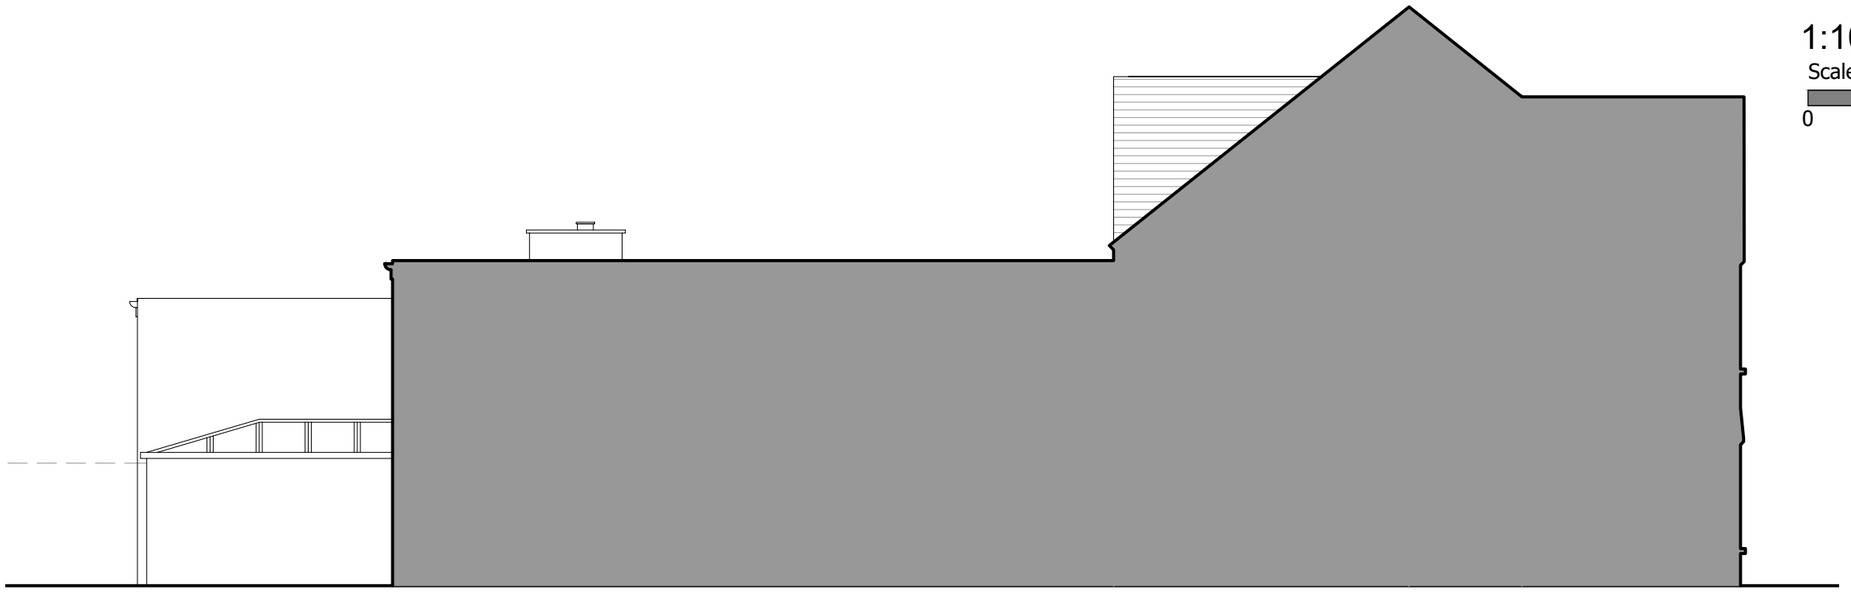

North (Side Elevation)

1:100 @ A3

Scale in Metres

0 1 2 3 4 5 10

Rev	Date	By	Chk	Comment

6 Windsor Road

Proposed North & East Elevations

PLANNING

ENA006-221 E 1:100@A3