

Oct 2014	1:100@ A3	1419/23

OP owen powell architects
82 Gloucester Rd Brighton BN1 4AP
01273 99 99 55 op@owen-powell.com

West Elevations and Sections

Existing and Proposed

LOFT ENLARGEMENT

SHOREHAM BN43 9BL
1 HAMMY CLOSE

PLANNING SERVICES
ADUR & WORTHING
PLAN AWDM 1482/14
DATE 22 OCT 2014
VALID

EXISTING SECTION

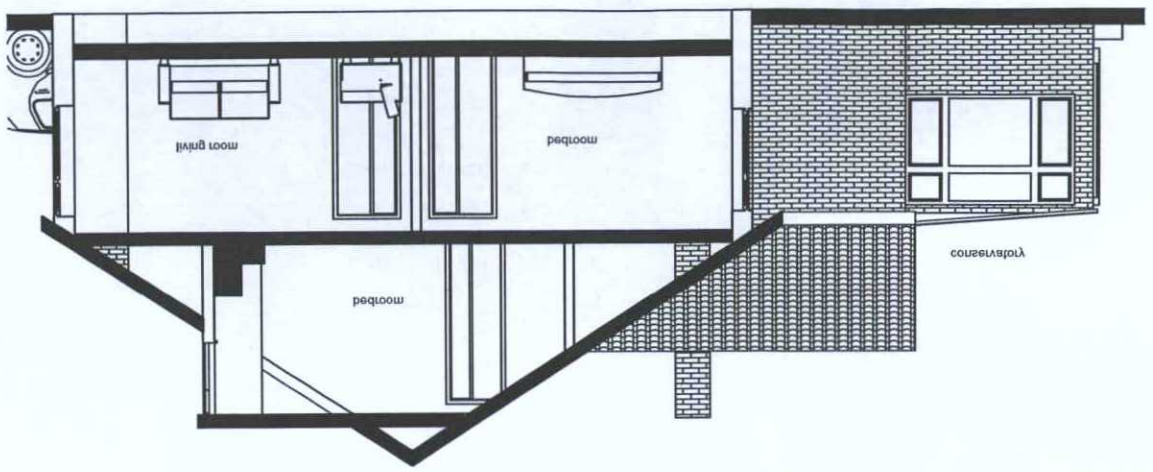

PROPOSED SECTION

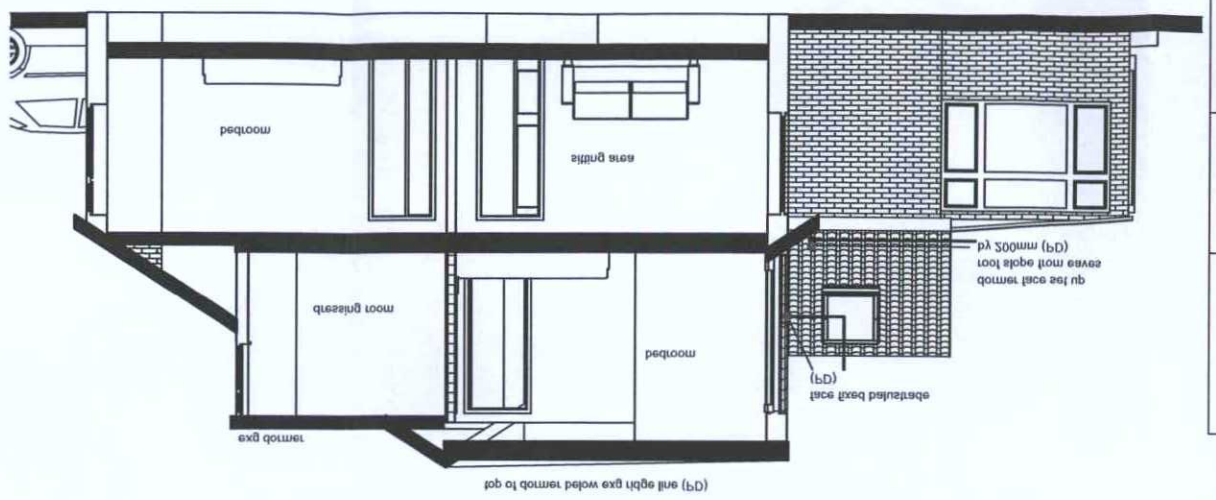

EXISTING WEST ELEVATION

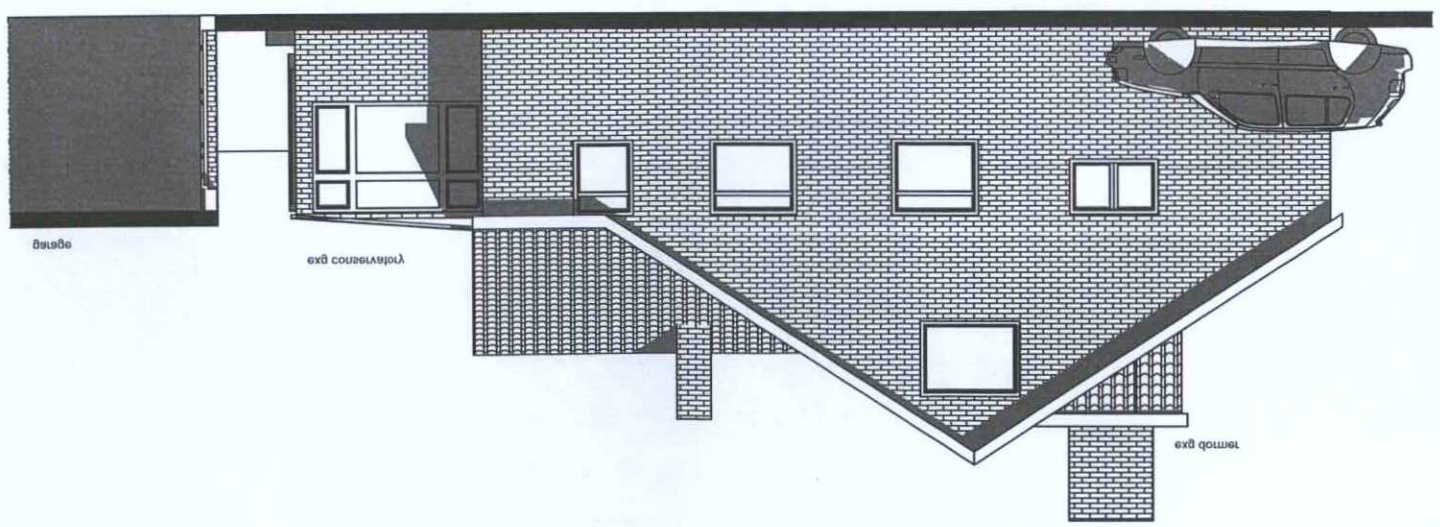

PROPOSED WEST ELEVATION

