SIGN TYPE L2
HALO ILLUMINATED BUILT UP INDIVIDUAL LETTERS & LOGO

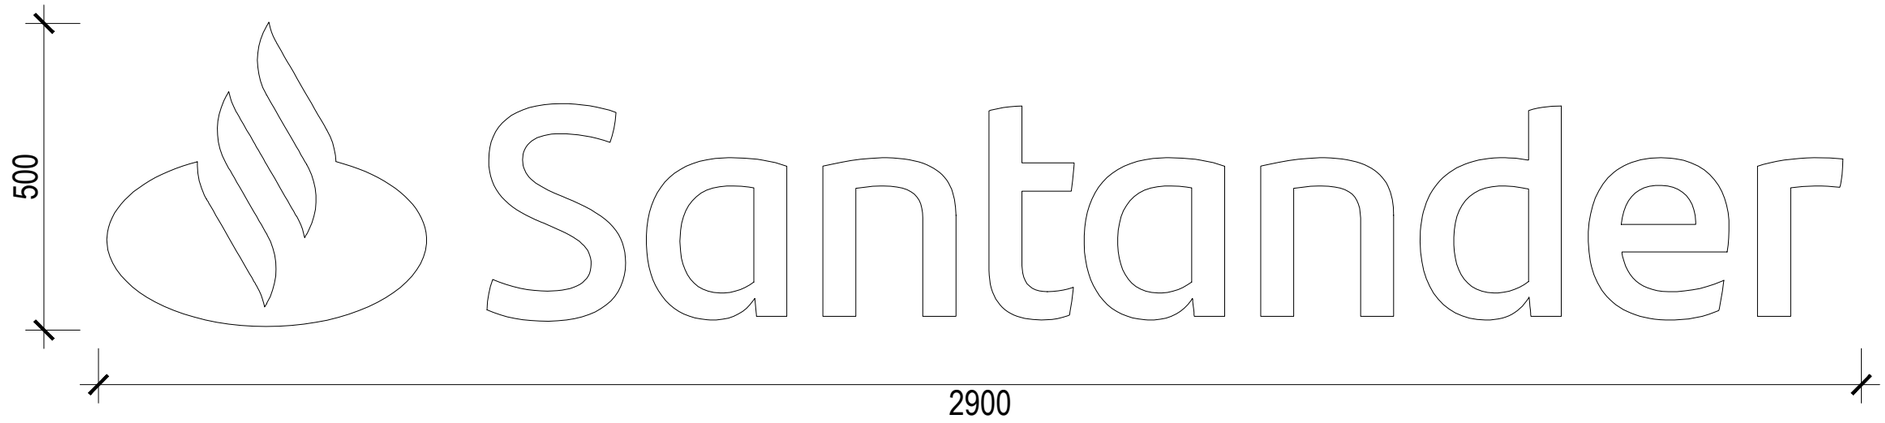

PROPOSED EXTERNAL FASCIA SIGN
ELEVATION DETAIL
1:10 @ A3

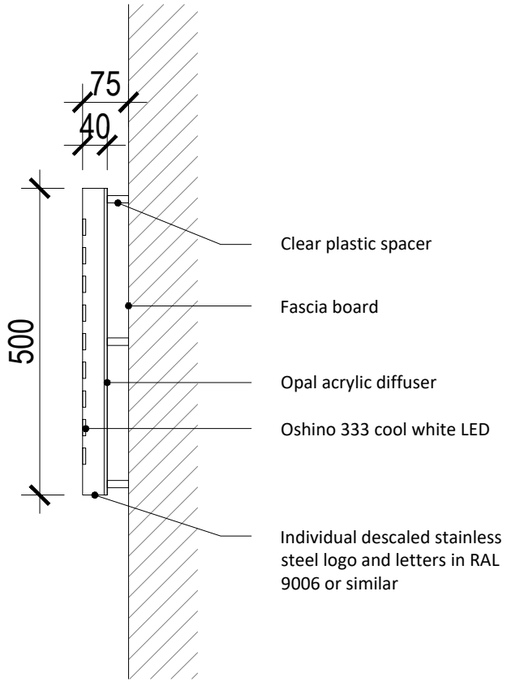

PROPOSED EXTERNAL FASCIA SIGN
SECTION DETAIL
1:10 @ A3

0 10 20 30 40 50 100
Centimetres Scale 1:10 @ A3

Notes.

This Drawing is the copyright and property of Santander UK PLC. It must not be copied or published without written consent.

Do not scale from this drawing.

Rev	Description	Date	By
A	SIZE OF FASCIA SIGN & BOARD AMENDED	13/06/25	BG

PLANNING

Santander

Project
Worthing
37 Chapel Road,
West Sussex, BN11 1EW

Title
Proposed External Fascia Signage Detail

Scale 1:10 @ A3

Drn		App
BG		
Date		Date
16/04/2025		

Consultants' drawing number
2243-A-0080-3000

brand LOM

Client drawing number
WorthingCR-0080-DE-FS-PR-PL

rev. A