


PROPOSED FRONT ELEVATION
1:50 @ A1, 1:100 @ A3

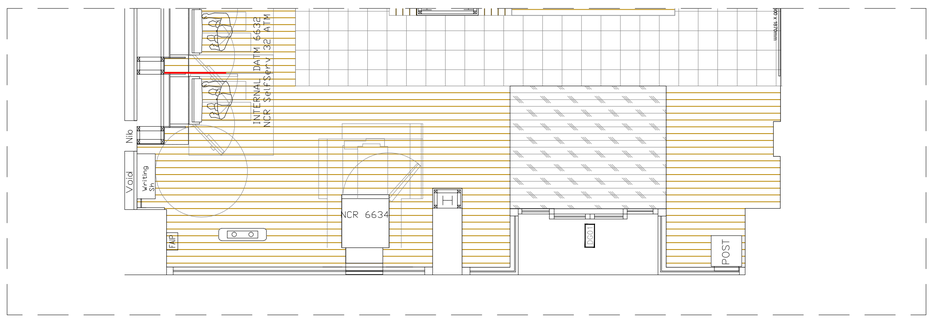

PROPOSED SHOPFRONT PLAN
1:50 @ A1, 1:100 @ A3

0 1 2 3 4 5
Metres Scale 1:50 @ A1, 1:100 @ A3

Notes.

This Drawing is the copyright and property of Santander UK PLC. It must not be copied or published without written consent.

Do not scale from this drawing.

Rev	Description	Date	By
A	SIZE OF FASCIA SIGN & BOARD AMENDED	13/06/25	BG

PLANNING

Santander

Project
Worthing
37 Chapel Road,
West Sussex, BN11 1EW

Title
Proposed Front Elevation

Scale
1:50 @ A1 & 1:100 @ A3

Drn		App
BG		
Date		Date
16/04/2025		

Consultants' drawing number
2243-A-0080-2100

brand
LOM

Client drawing number
WorthingCR-0080-FR-EL-PR-PL

rev.
A