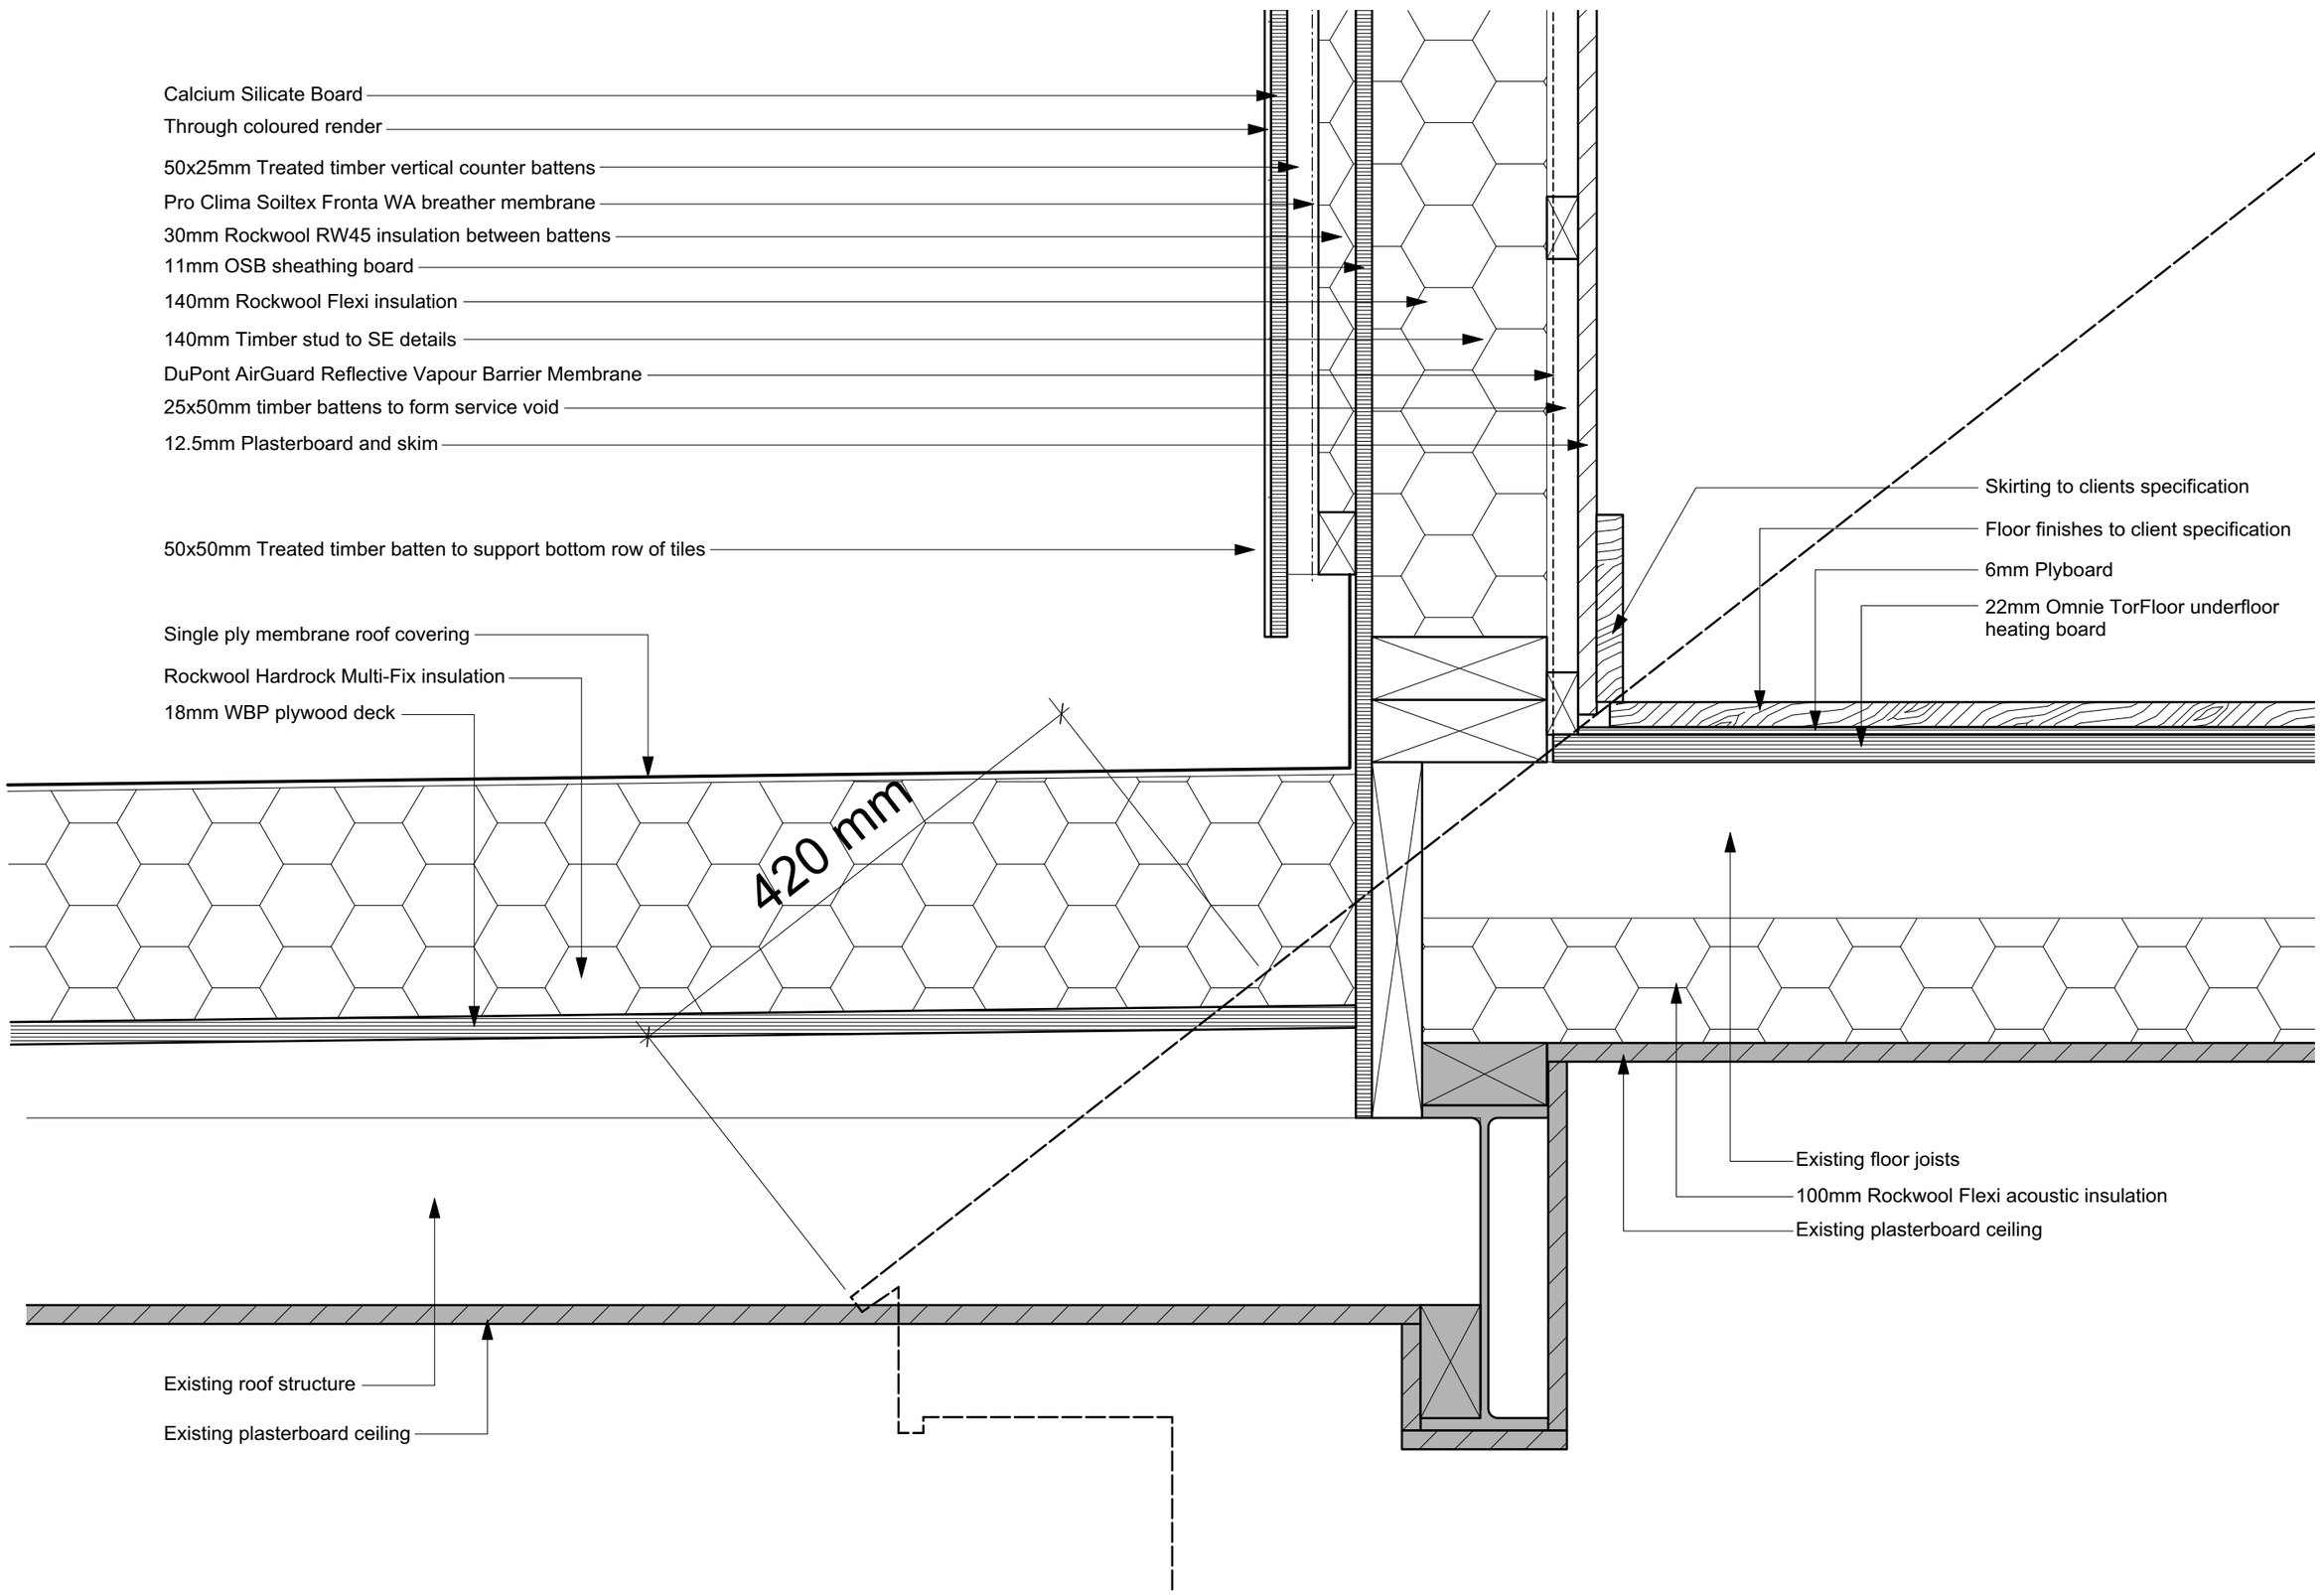


NOTES:
All dimensions must be checked on site and not scaled from this drawing.

Rev	Date	Revisions
A	20.07.20	Render added.

Sense ARCHITECTS

Client
Mrs V Carden

Job Title
20 MARLINESPIKE,
SHOREHAM BEACH,
BN43 5RD

Drawing title
FIRST FLOOR DETAIL:
REAR DORMER TO FLAT ROOF

Drg status
PRELIMINARY

Scale 1:5@A3

Date APRIL 2020

Drg.No **024/D/1002**

Rev A