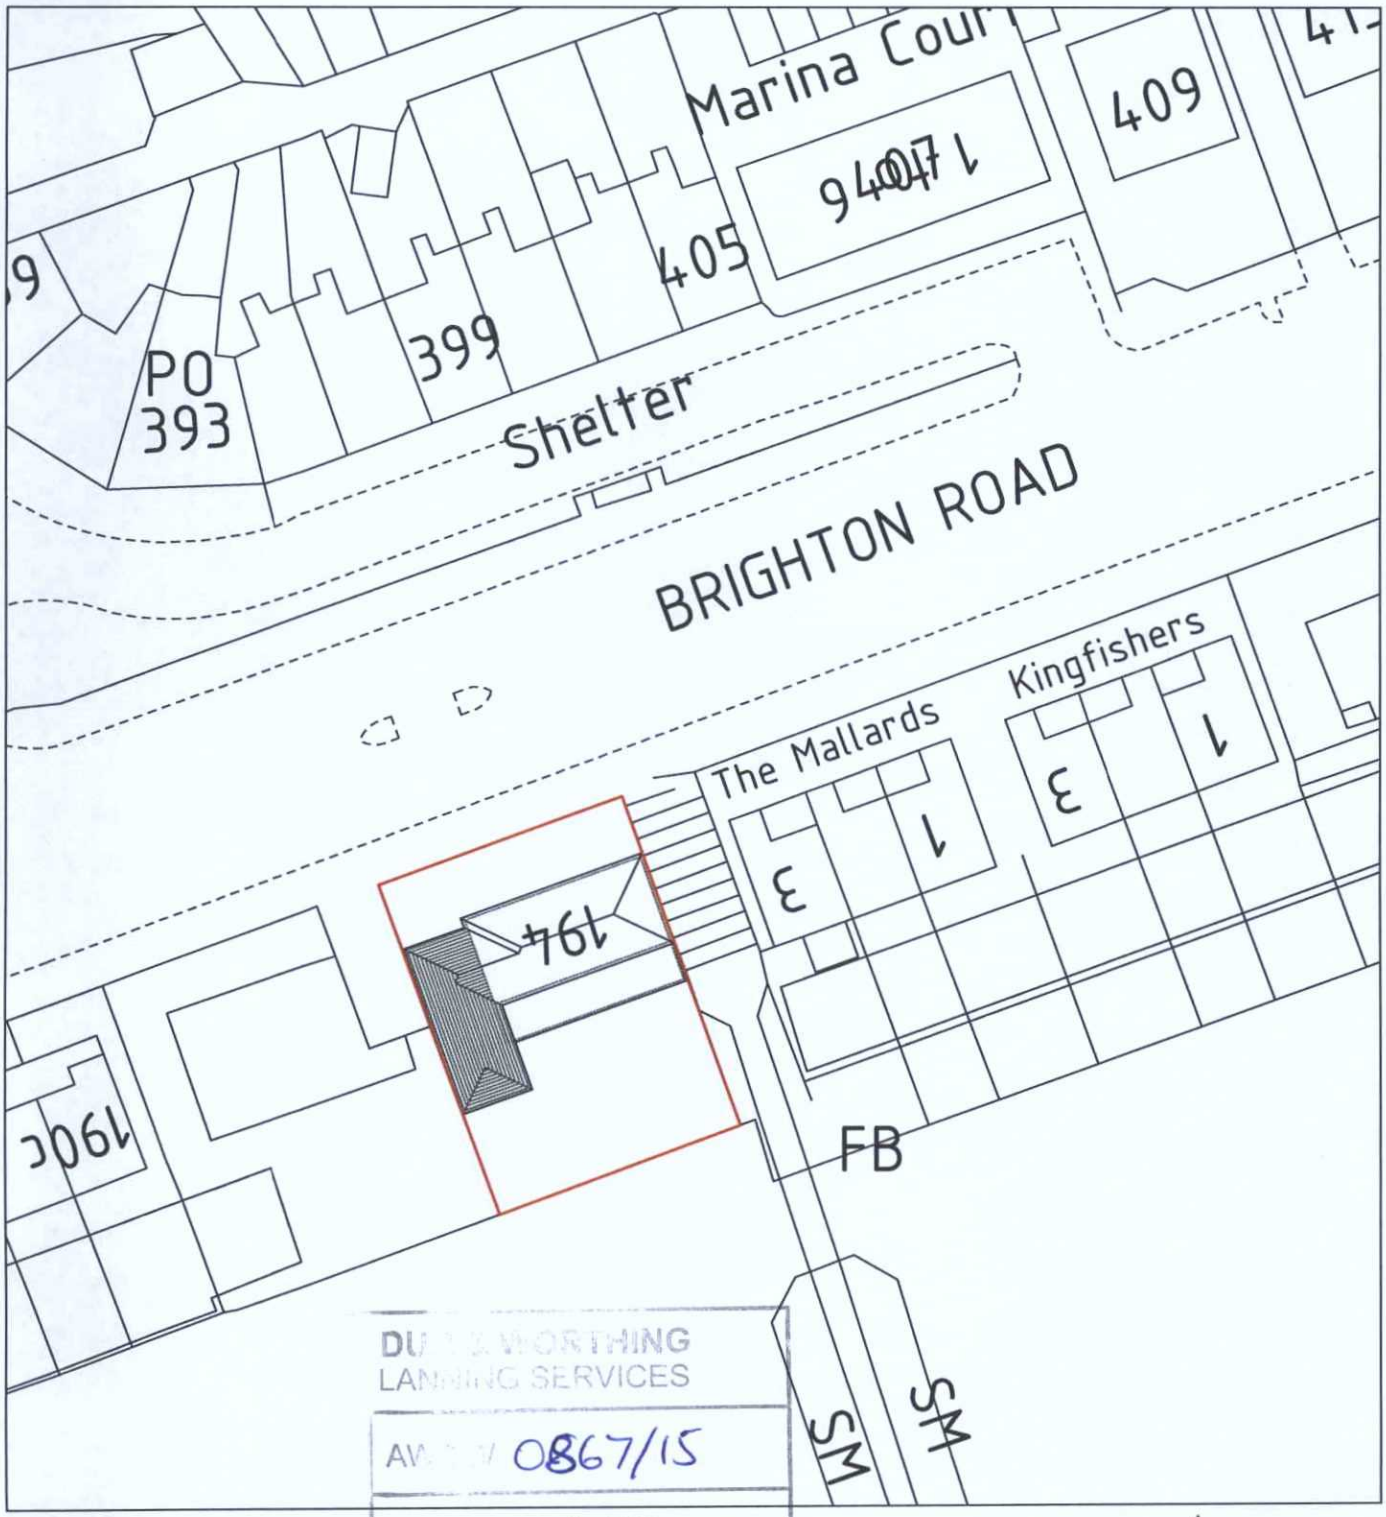

DU... WORTHING
LANNING SERVICES
AW... 0867/15
- 8 JUN 2015

SCALE BARS (metres)

0 10 20 30 40

1:500

BLOCK PLAN

N
W E
S

IRESS:	194 BRIGHTON ROAD LANCING	Phil Brigly BSc (Hons) MBEng Building Engineer	partner LABC
JECT:	SIDE EXTENSION	email: philbrigly@gmail.com mob: 07966 578180	
LE: 1:500	DATE: October 2014	DRAWING No: PBP0220/03	DRAWING SIZE: A4 210x297mm