




EXISTING FRONT ELEVATION
1:100

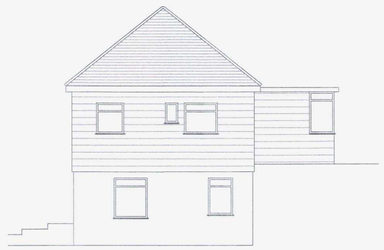

EXISTING WEST ELEVATION
1:100

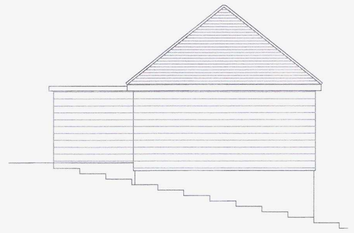

EXISTING EAST ELEVATION
1:100

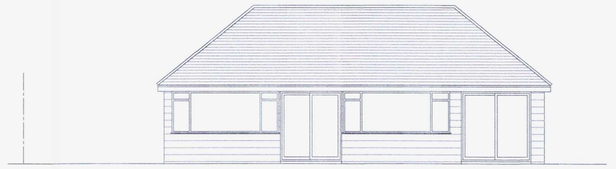


EXISTING REAR ELEVATION
1:100

PLANNING
APPLICATION
0567/15
DATE
- 8 JUN 2015



PROPOSED FRONT ELEVATION
1:100

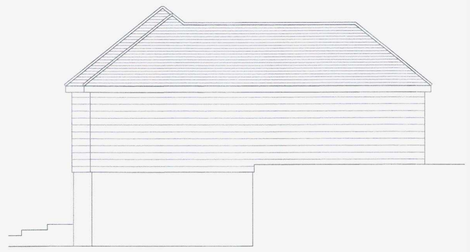


PROPOSED WEST ELEVATION
1:100




PROPOSED EAST ELEVATION
1:100




PROPOSED REAR ELEVATION
1:100

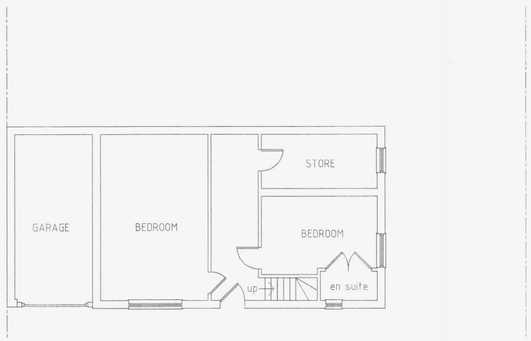


EXISTING GROUND FLOOR
1:100

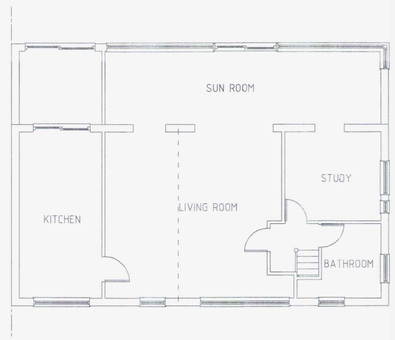


EXISTING FIRST FLOOR
1:100

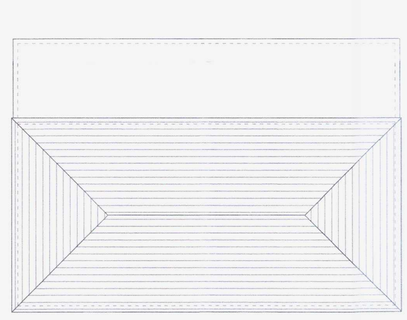


EXISTING ROOF PLAN
1:100

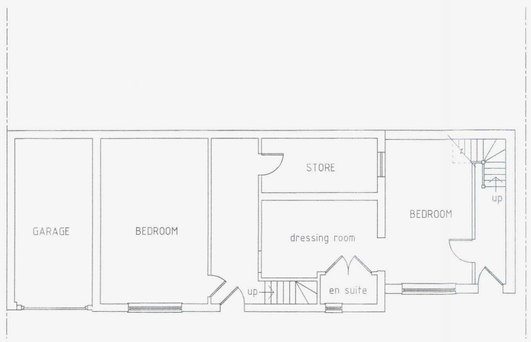

PROPOSED GROUND FLOOR
1:100

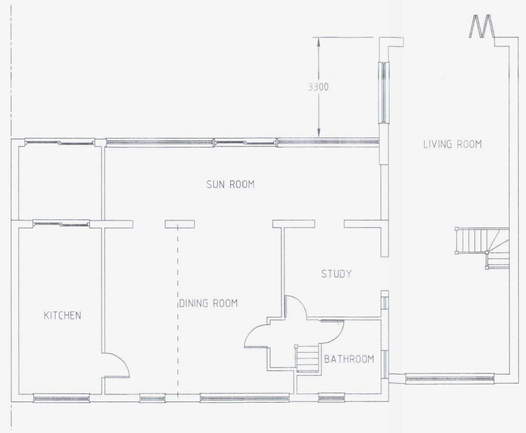

PROPOSED FIRST FLOOR
1:100

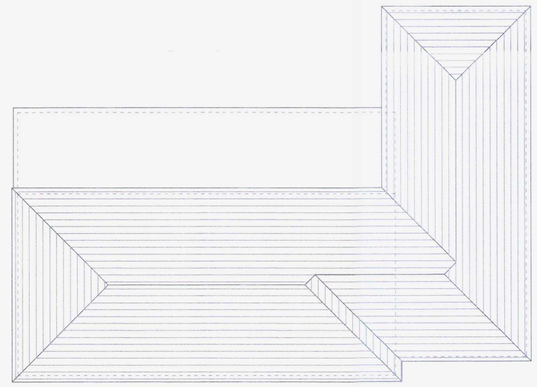

PROPOSED ROOF PLAN
1:100

Scale in Metres
0 1 2 3 4 5 6 7 8 9 10

DATE	AMENDMENT

PBPlans Ltd
Phil Brigly BSc (Hons) MBEng
Building Engineer

email: pbplans@gmail.com
mob: 07966 578180

partner LABC

CLIENT:

ADDRESS:

194 BRIGHTON ROAD
LANCING

PROJECT:

SIDE EXTENSION
FOR ANNEX

SCALE: 1:50, 1:100 DATE: October 2014

DRAWING No: PBP0220/01 DRAWING SIZE: A1