
13 Victoria Rd

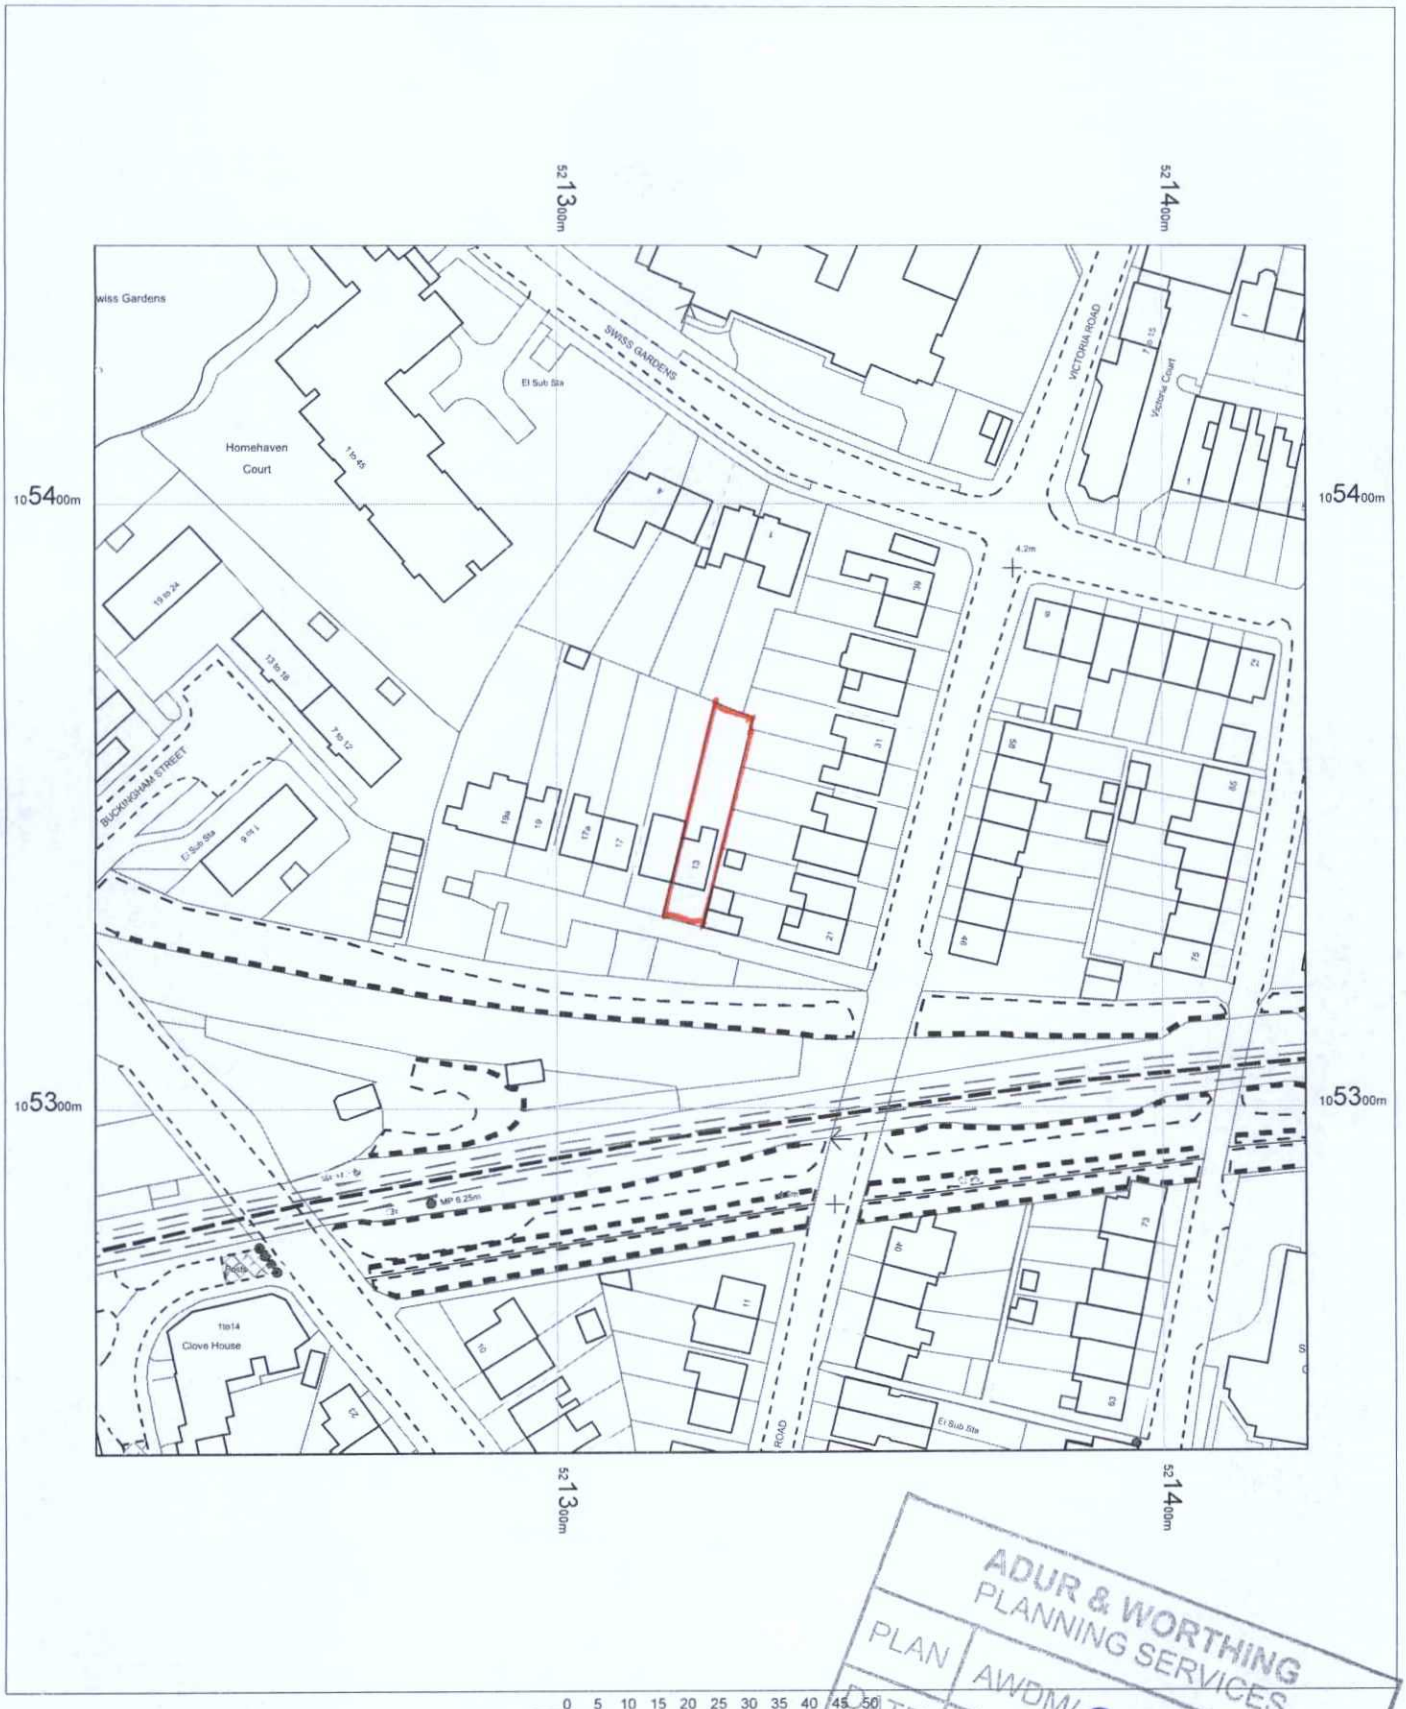

ADUR & WORTHING
PLANNING SERVICES
PLAN
AWDM/ 0841/15
DATE VALID
12 JUN 2015

OS MasterMap 1250/2500/10000 scale
21 May 2015, ID: BW1-00431053
www.blackwellmapping.co.uk

1:1250 scale print at A4, Centre: 521324 E, 105343 N

©Crown Copyright Ordnance Survey. Licence no. 100041040

Mapping sourced from Ordnance Survey

BLACKWELL'S
www.blackwellmapping.co.uk
TEL: 0117 926 2322
maps.bristol@blackwell.co.uk