

N

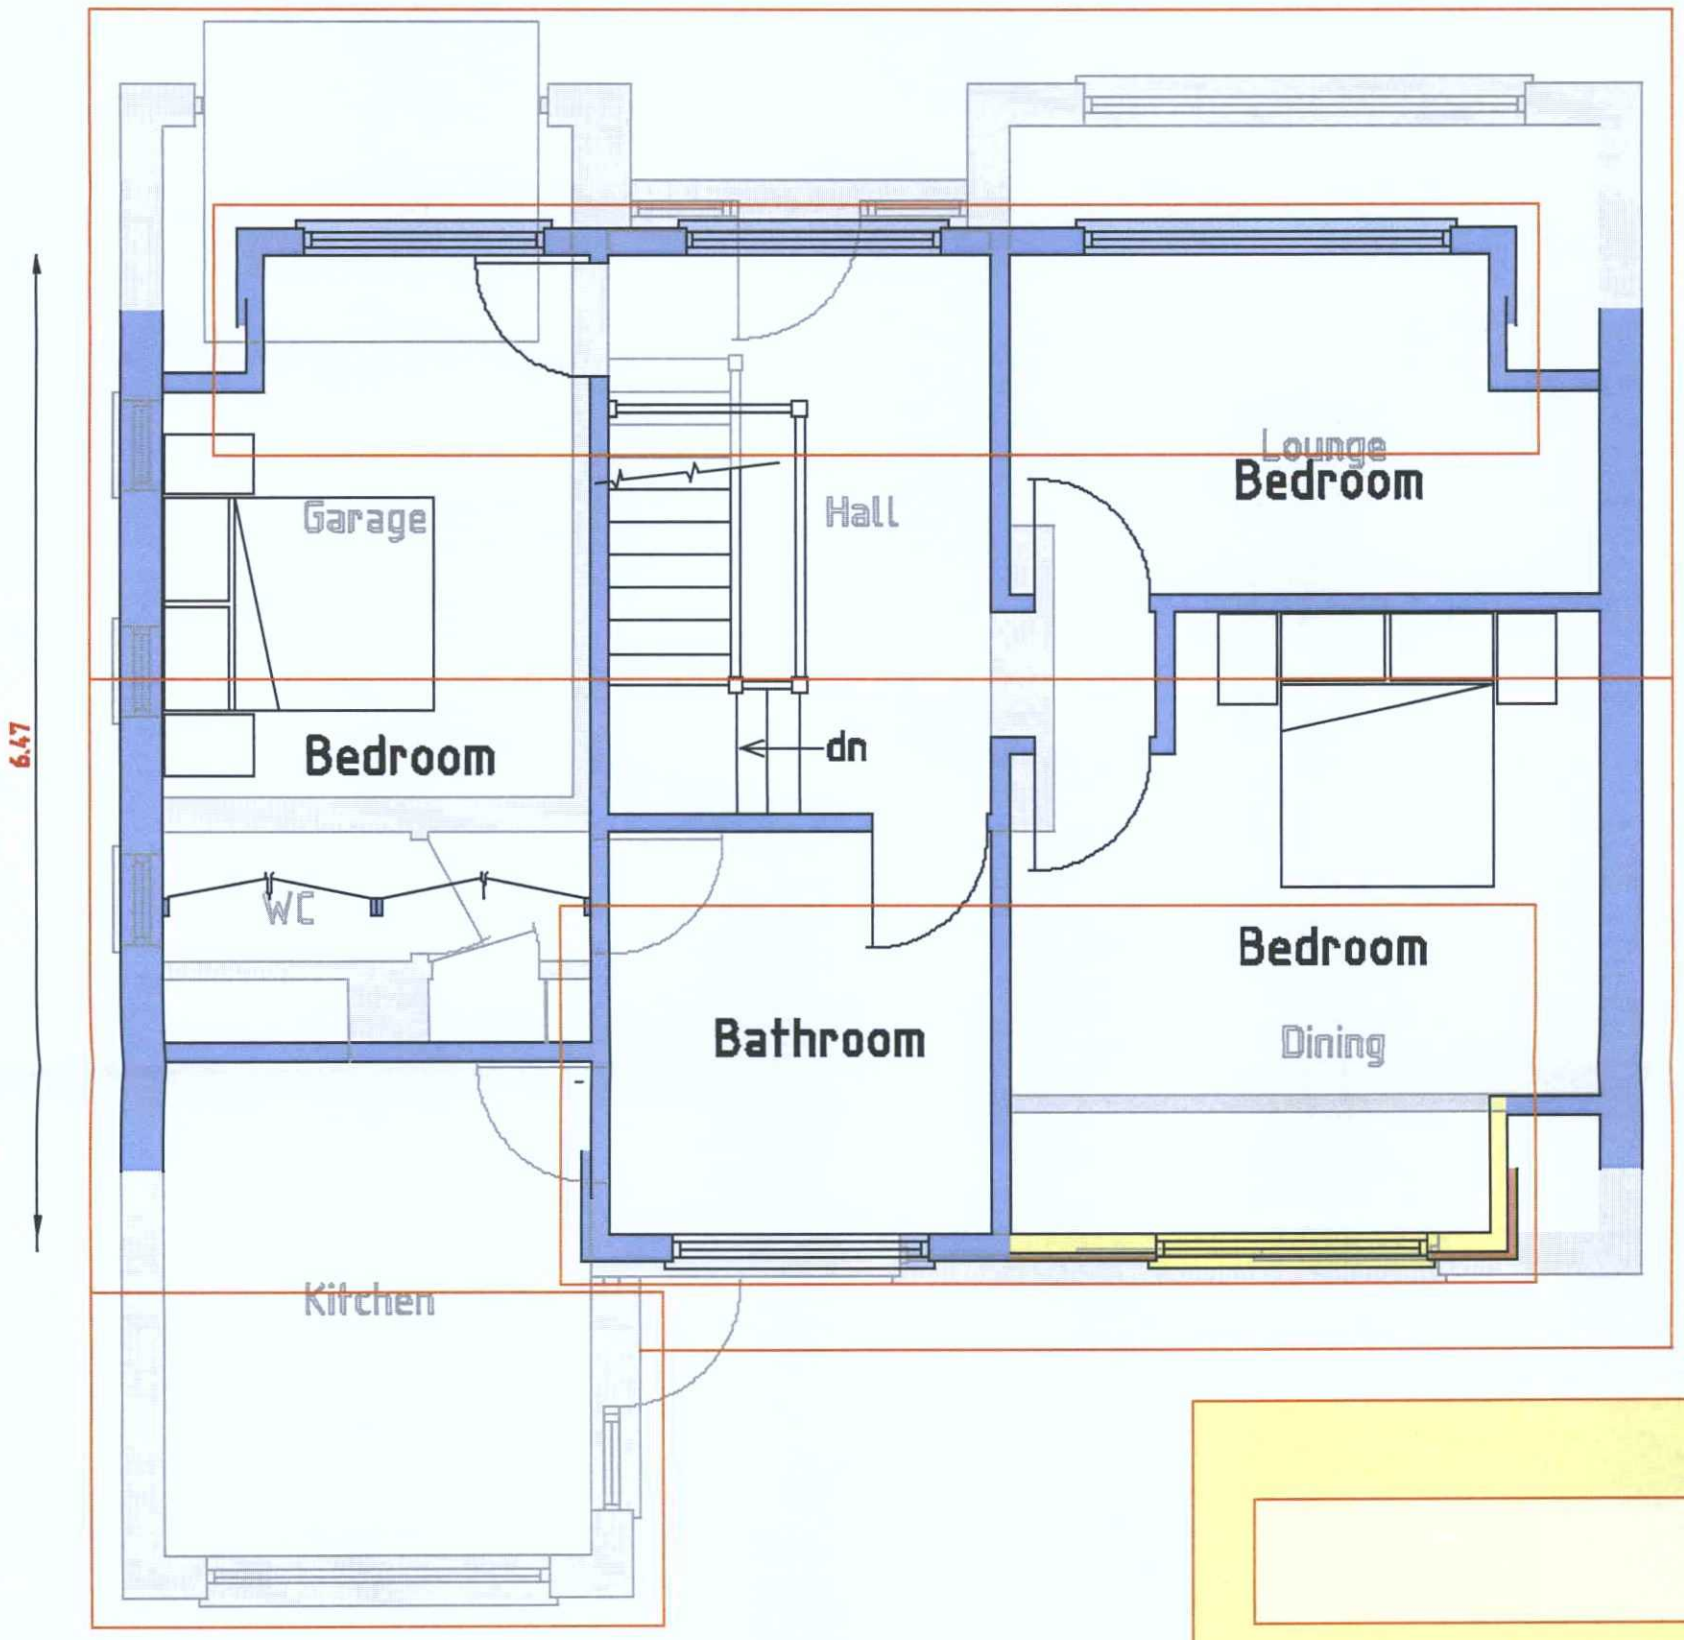

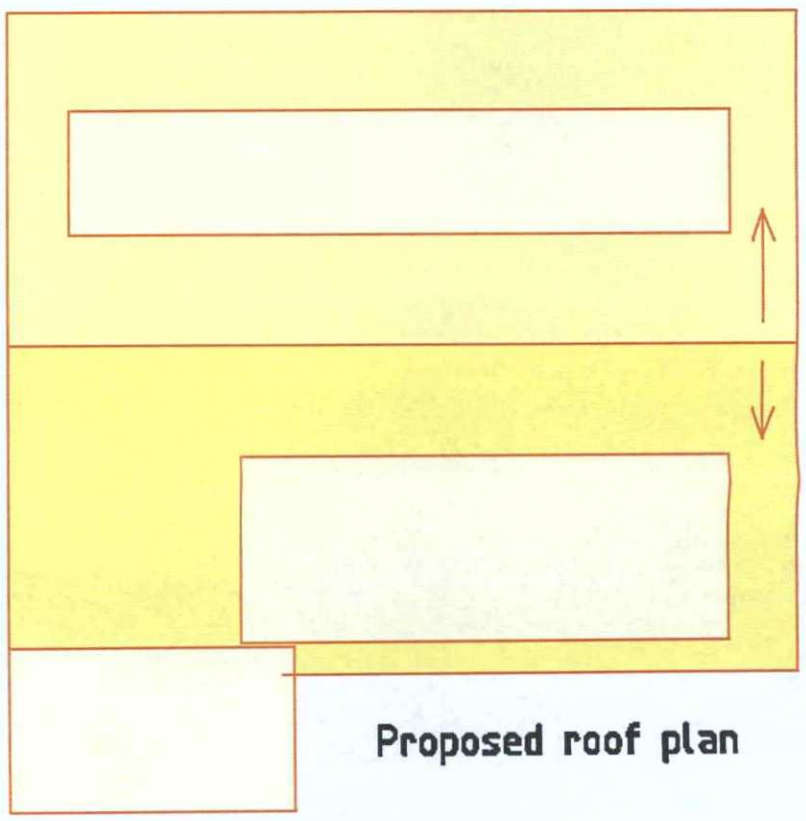

Proposed roof plan

Proposed First Floor

0 1m 2m 3m

ADUR & WORTHING
PLANNING SERVICES

PLAN	AWDM/ 0630/15
DATE VALID	15 JUN 2015

AMENDED

PROJECT
Proposed extension to first floor bedroom at rear of 95 Manor Road, Lancing. BN15 0HG

CLIENT Mrs S Pickett

Scales
1:50, 1:100
1:500, 1:1250

Date
April 2015

Drawn
srb

Revisions
A) 14.5 Scope changed to one bedroom
B) 18.6.15 Size reduced

AMENDED

Drawing No 15/15/05 4B