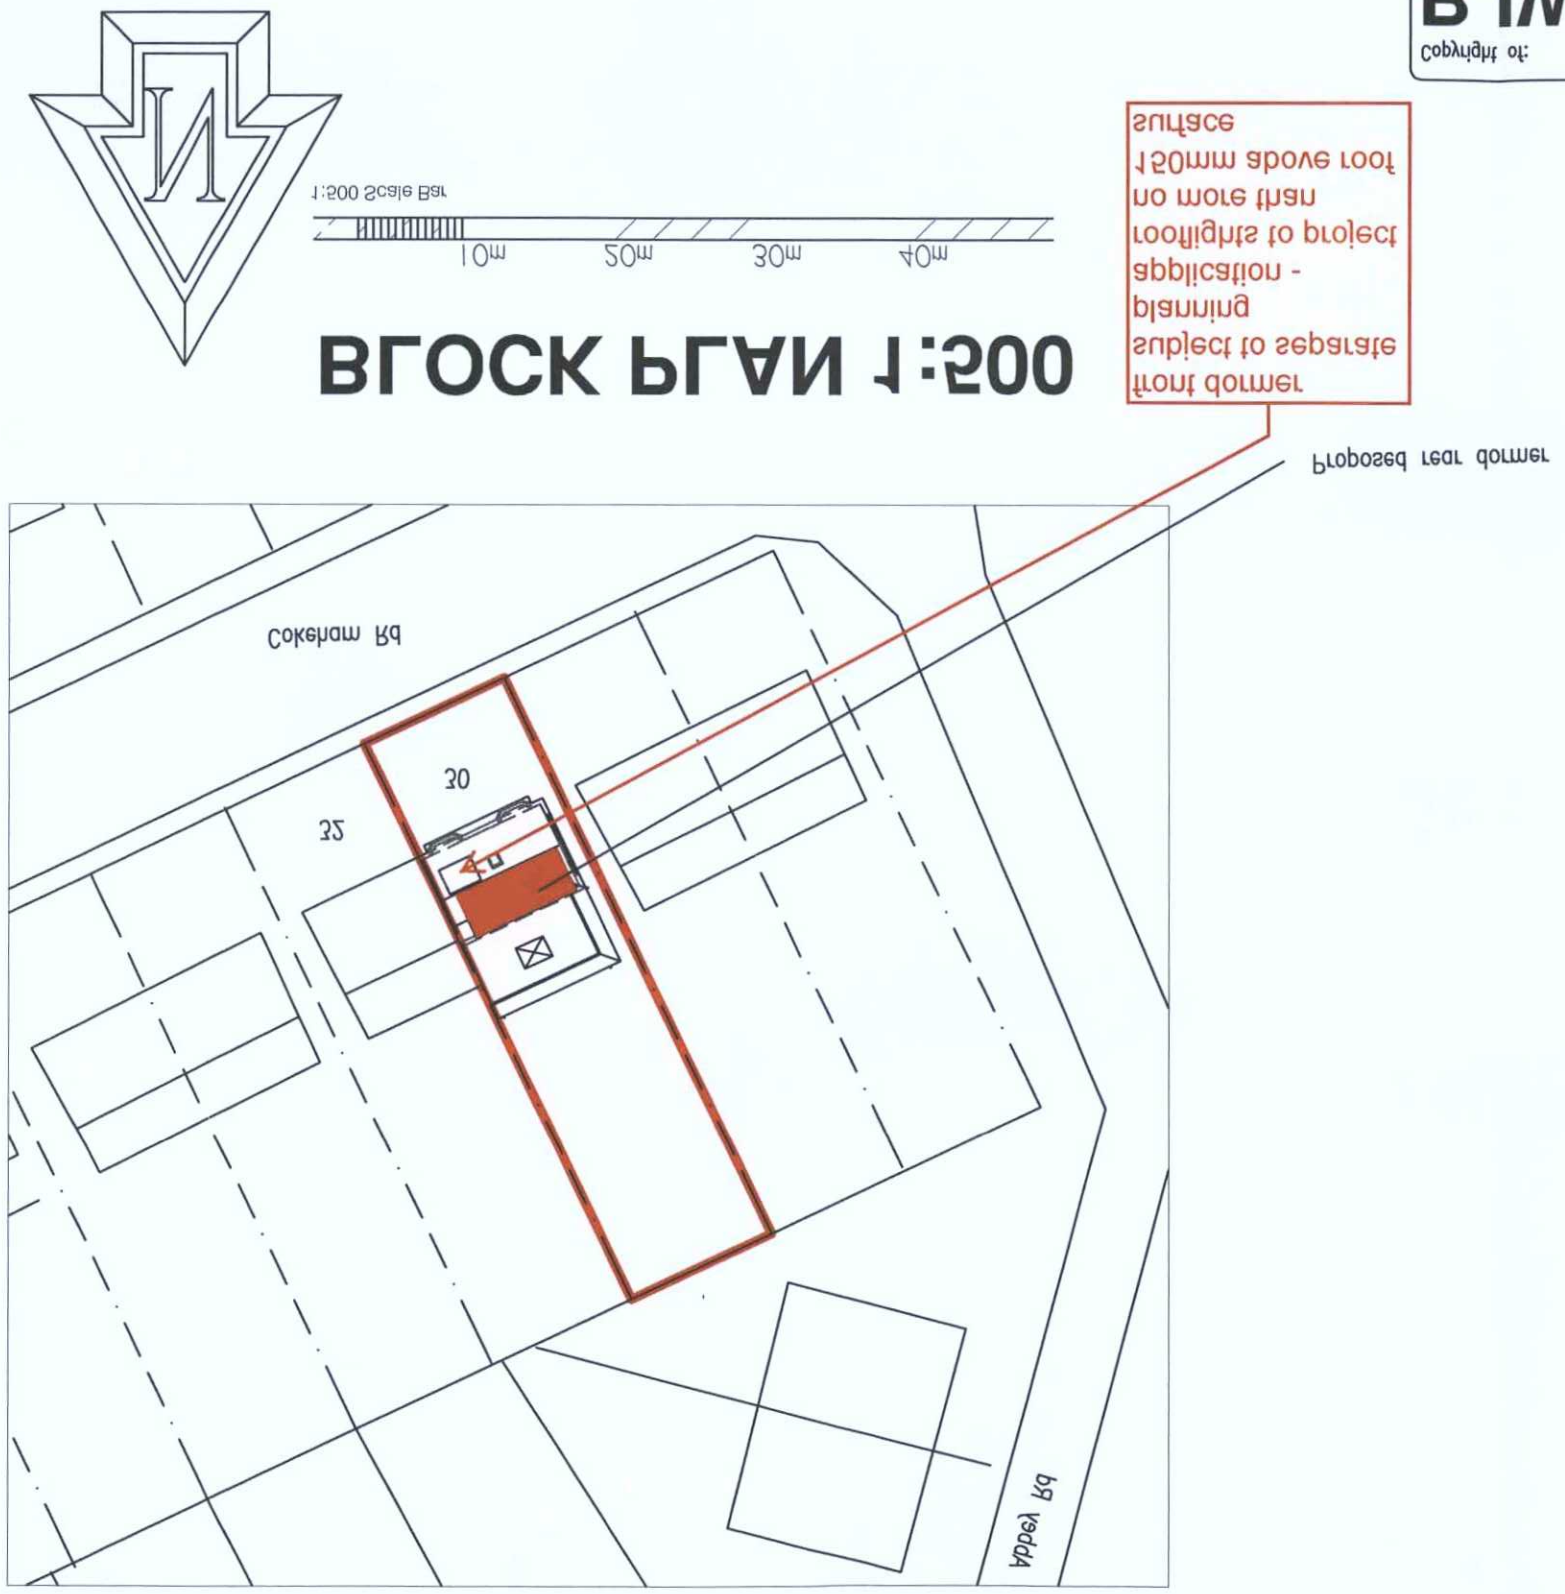

BLOCK PLAN 1:500

1:500 Scale Bar

10m 20m 30m 40m

front dormer
subject to separate
planning
application -
rooflights to project
no more than
150mm above roof
surface

Proposed rear dormer

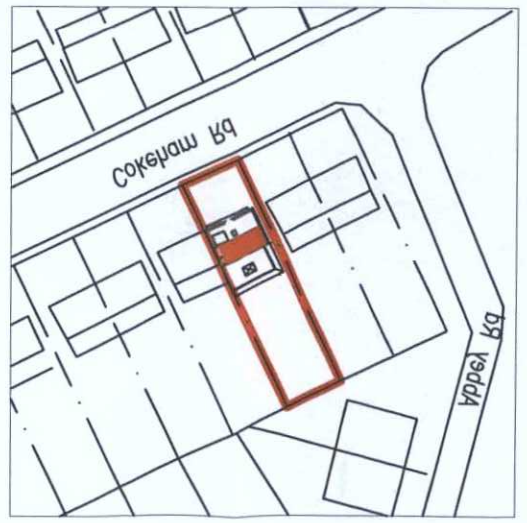

Location PLAN 1:1250

1:1250 Scale Bar

10m 20m 30m 40m 50m

ADUR & WORTHING
PLANNING SERVICES
PLAN AWDM\ 0574/15
DATE 16 JUN 2015
VALID

AMENDED

Note: All dimensions to be checked on site.

Client:

Scale:

1:500, 1:1250 @ A3 paper size

Date: 16.3.2015

Drawn: BLW

Dwg. No. 05

Revn

Project:

Proposed works at:
30 Cokeham Rd
Sompting

Title:

BLOCK & Location PLAN

Copyright of:
BLW
Architectural & Planning Services
15 West Street
Shoreham By Sea
West Sussex
BN43 5WF
01273 441009
07856899101
e-mail: penw@plwarchitectural.co.uk
website: plwarchitectural.co.uk