Holmbush Centre

PLANTING SCHEME

- All plants to be supplied in accordance with the HTA (Horticultural Trade Association) 'National Plant Specification' and from a HTA certified nursery.
- All plants and trees to be planted in accordance with BS3936 with delivery and handling of all plant material to be in accordance with BS4428/JCLI/CPSE Code of Practice for 'Handling and Establishing Landscape Plants' Parts 1, 2 and 3.
- All excavated areas to be backfilled with imported topsoil to BS3882 - General Purpose Grade.
- All topsoil areas to be clear of rocks and rubble larger than 50mm diameter and any debris that may interfer with the establishment of plants.
- Tree pits in soft landscape to be excavated to 1m x 1m x 1m depth prior to topsoiling and all shrub planting areas to a depth of 450mm.
- All plants shall be planted in a random fashion avoiding formal regimented lines at densities indicated in the schedule.
- All plants shall be watered in to field capacity immediately after planting and mulched with 50mm depth of medium grade crushed mulch.
- All trees to be double stacked with cross bar and tied, using 1.5m long, 75mm diameter rounded tree stakes 75mm brace, rubber tie and spacer block. Stakes not to exceed more than 650mm above ground level.
- Unless otherwise stated planting shall be carried out during the period of 1st November to 31st March when the ground is not frozen or water logged. If planting is required outside this period agreement shall be sought and all bare root plants shall be substitued with container grown stock.

Planting Schedule

Trees


Number	Species	Specification	Girth	Density
2 No.	Tilla cordata ' greenspire'	Extra Nursery Stock :RB	18-20cm	Counted
3 No.	Prunus avium	Heavy Standard :RB	18-20cm	Counted

Shrubs

Number	Species	Height	Pot Size	Specification	Density
25 No.	Berberis thunbergii f. atropurpurea 'Atropurpurea Nana'	40-60cm	5L	Bushy :5 brks	3/m²
50 No.	Cornus sanguinea 'Midwinter Fire'	40-60cm	5L	BR: 5 brks :1+1	2.5/m²
154 No.	Hebe rakaiensis	20-30cm	5L	Bushy :5 brks	4/m²
132 No.	Photinia x fraseri 'Red Robin'	40-60cm	5L	Bushy :5 brks	3/m²
182 No.	Potentilla fruticosa 'Tangerine'	30-40cm		Bushy :5 brks	4/m²

Beech Hedge

Number	Species	Height	Specification	Density
320 No.	Fagus sylvatica	100-125cm	BR: Double staggered row	4/m

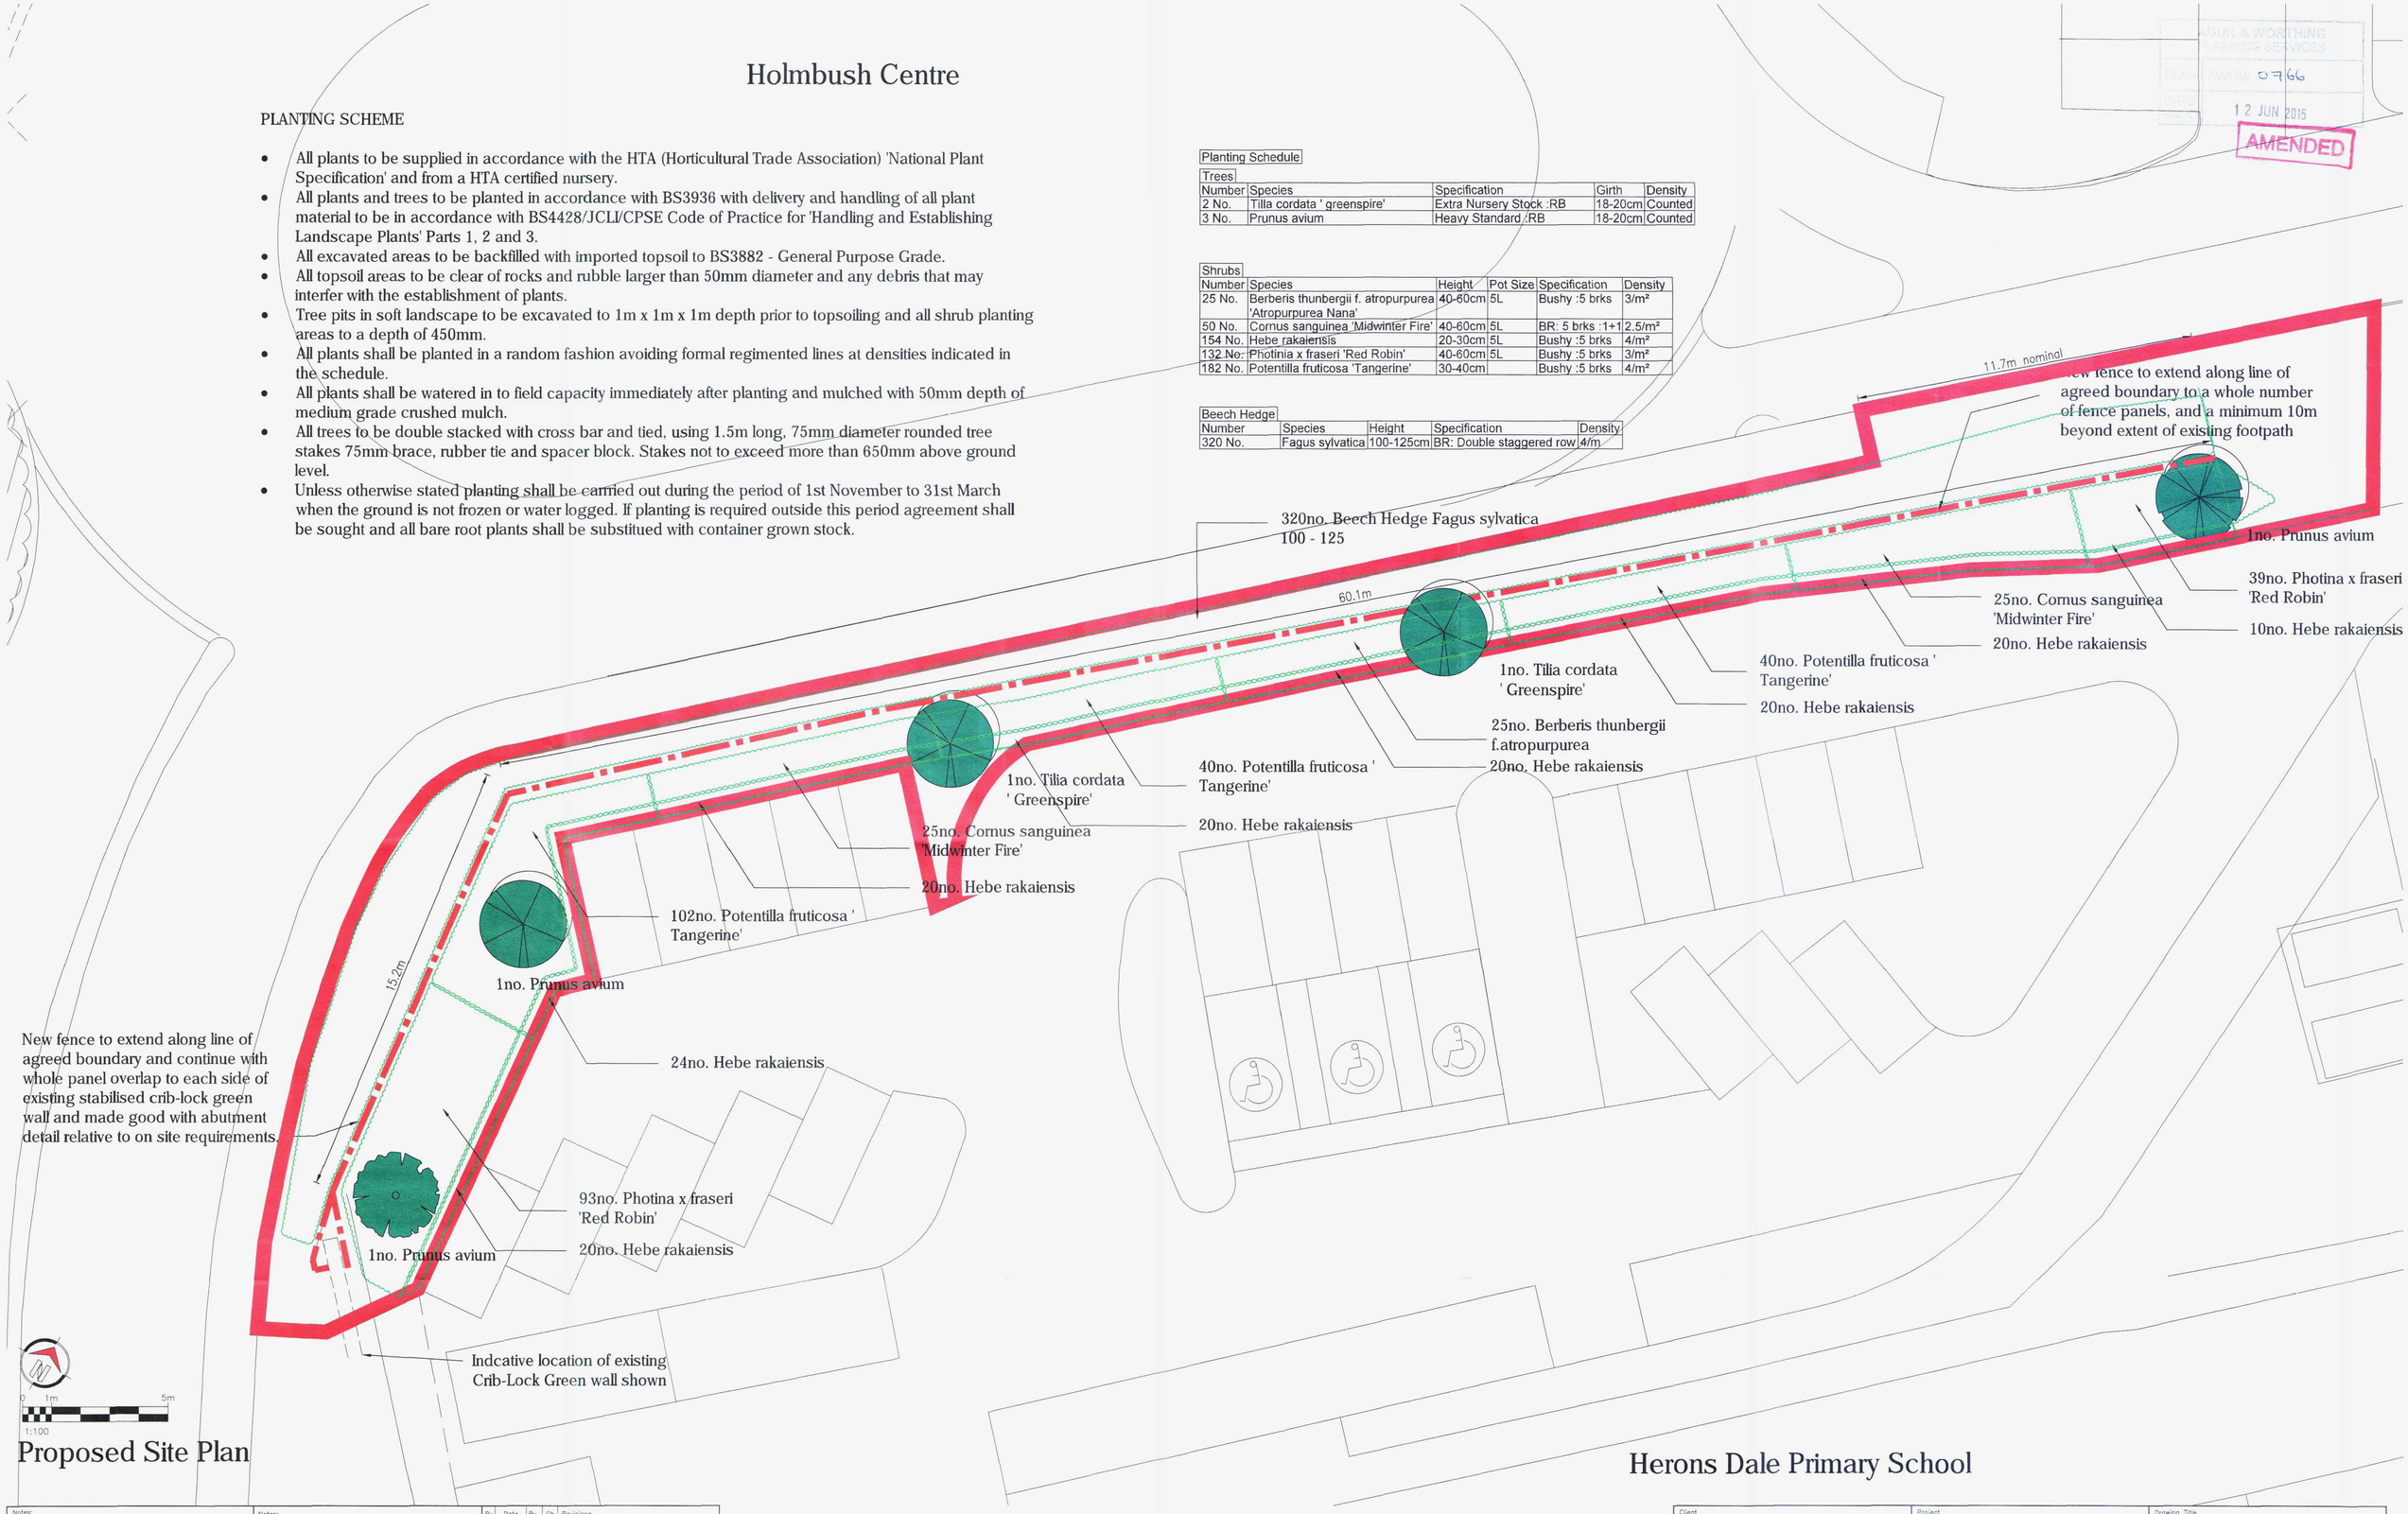

Proposed Site Plan

Herons Dale Primary School

HOUR & WORTHING PLANNING SERVICES
PLANNING REVIEW 0766
12 JUN 2015
AMENDED

Notes:

0mm 50mm A1 original sheet size

Contact HLN regarding terms & conditions, copyrights, CDM, etc. Check printed scale, responsibility is not accepted for reproduction of digital media or measuring from this document. Only figured dimensions to be used for construction. Report doubts/discrepancies to project Architect.

Notes:

When drawings are received from other parties for use as base/survey drawing, hlnarchitects do not accept liability for any discrepancy found in the information provided. All received information is considered to be true and accurate record of existing building/site.

This original drawing is issued for the purpose indicated and contains confidential information. Further copies and circulation will be strictly in accordance with the confidentiality agreement with hlnarchitects.

Safety Health & Environmental (S.H.E.) Notes are for informing competent persons of significant risks or design issues, relevant to their area of work, which may be unusual or not obvious, or which might be difficult to manage

Rv	Date	By	Ch	Revisions
A	29.05.15	PS	MH	Scale reference correction to 1:100
B	09.06.15	MH	PS	Clarification of tree species following query received from LPA
C	12.06.15	MH	PS	Tree girths amended as agreed with LPA

Client: TESCO

Project: Tesco Shoreham
Holmbush Centre

Drawing Title: Proposed Site Plan and Landscaping Details

Drawing Status: PLANNING

Scale	Date	Drawn By	Checked	Job No.	Drawing No.	Rev.
1:100 @ A1	23.04.15	PS	MH	100286	PL (90) 200	C

HLN Architects Ltd
3rd Floor, 14 Cathedral Road, Cardiff, CF11 9LJ
Tel:0845 375 3298
architecture@hlngroup.co.uk www.hlngroup.co.uk

TESCO strategic partners

RIBA Chartered Practice

CARDIFF REDDITCH LONDON

HLN ARCHITECTURE ENGINEERING