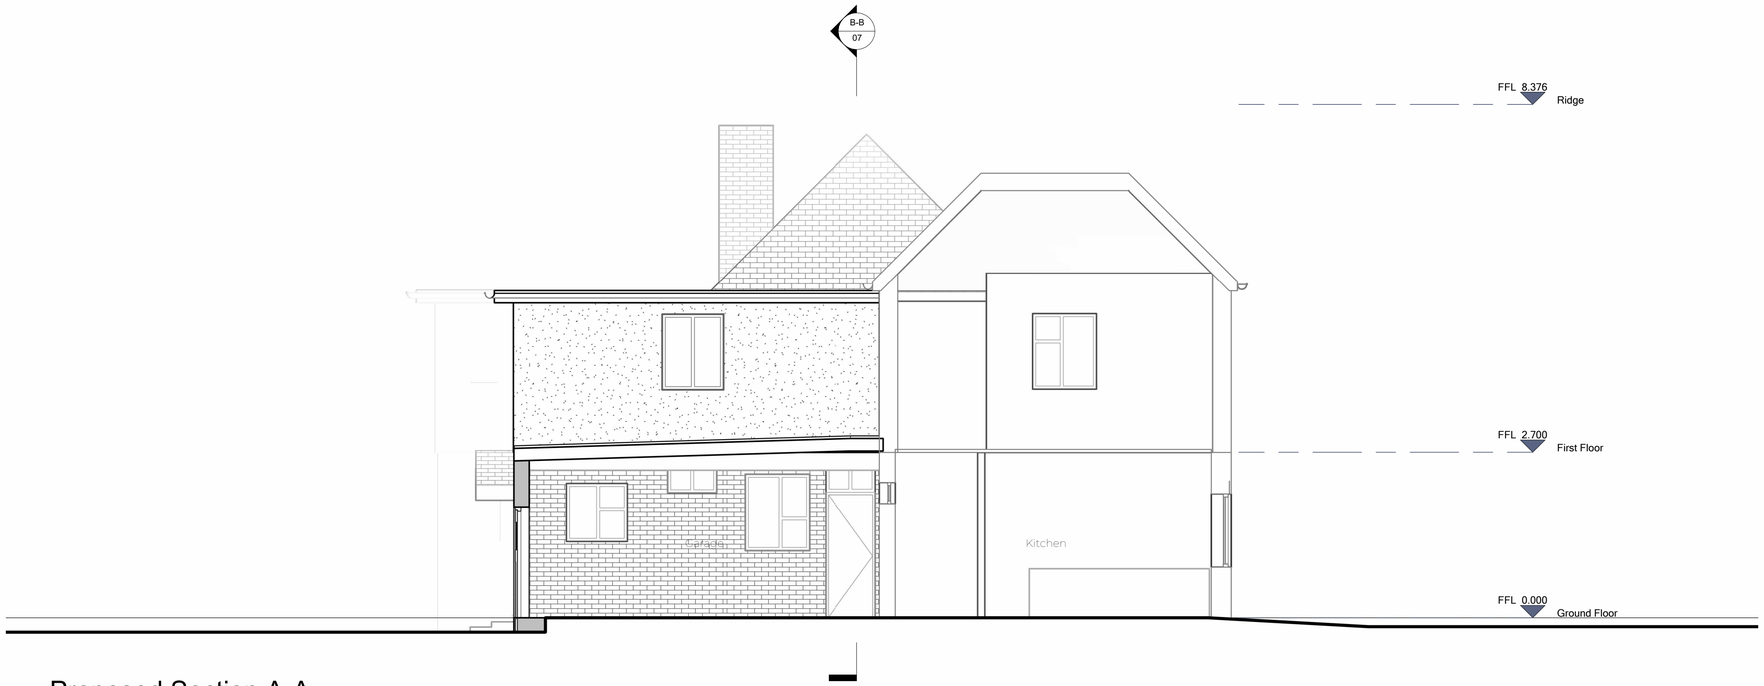

Proposed Section A-A

1 : 50

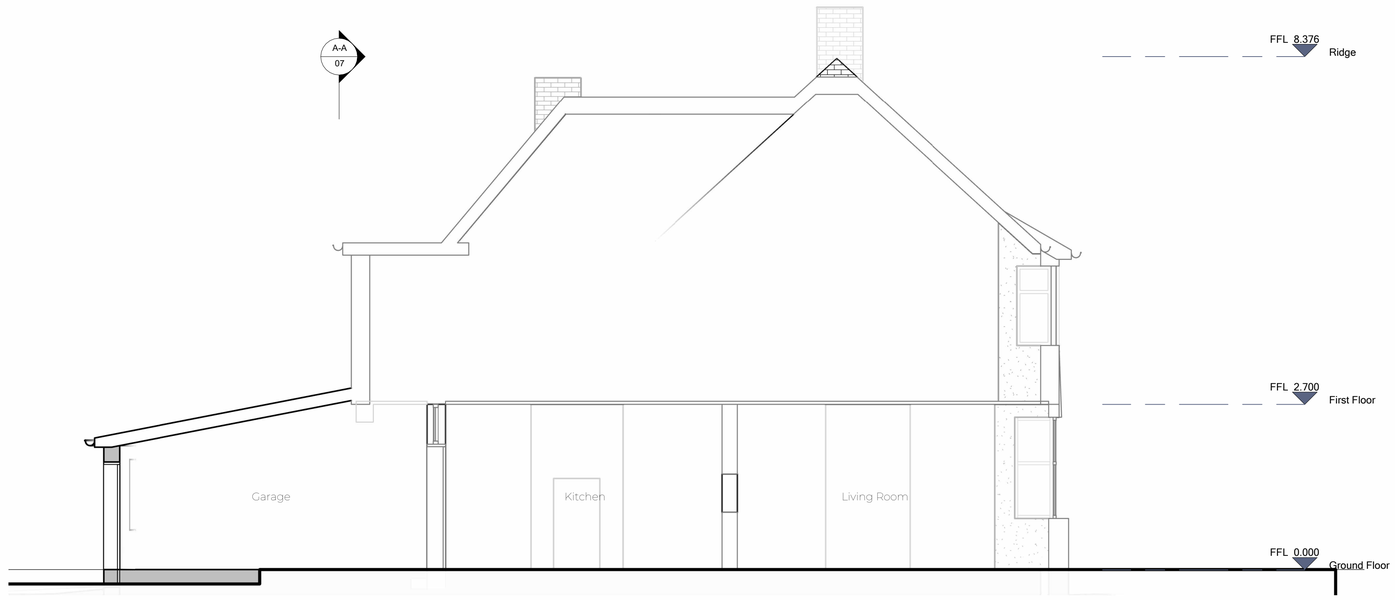

Proposed Section B-B

1 : 50

0m 1m 2m 3m 4m 5m

VISUAL SCALE 1:50 @ A1

Notes:

1. THE COPYRIGHT OF THIS DRAWING IS VESTED IN ARCHEVOLVE AND IT MAY NOT BE REPRODUCED IN WHOLE OR PART OR USED FOR THE MANUFACTURE OF ANY ARTICLE WITHOUT THE EXPRESS PERMISSION OF THE COPYRIGHT HOLDERS.

2. WORK TO FIGURED DIMENSIONS ONLY.

3. THIS DRAWING IS TO BE READ IN CONJUNCTION WITH ALL RELEVANT ARCHITECT'S, SERVICE ENGINEER'S AND ARCHEVOLVE AND SPECIFICATIONS.

Rev_A	Update Window to the North Elevation	AP	24/08/25

Revision Number	Revision Description	Issued by	Revision Date

DATE: 18/06/25

STATUS: PLANNING ISSUE

SHEET SIZE: A1

SCALE: 1 : 50

DRAWN: AP

CHECKED:

CLIENT:

Cressida Bowyer

SITE ADDRESS:

2 Hastings Rd
Worthing
BN11 5DH

DRAWING: Side Garage

TITLE: Proposed Sections

PROJECT NO: 2HASTRD

DRAWING NO: ARC/138/25/07

REVISION: Rev_A

ARCHEVOLVE
// design @archevolve.co.uk
// www. archevolve.co.uk
// 07830 325566
CIAT CHARTERED PRACTICE