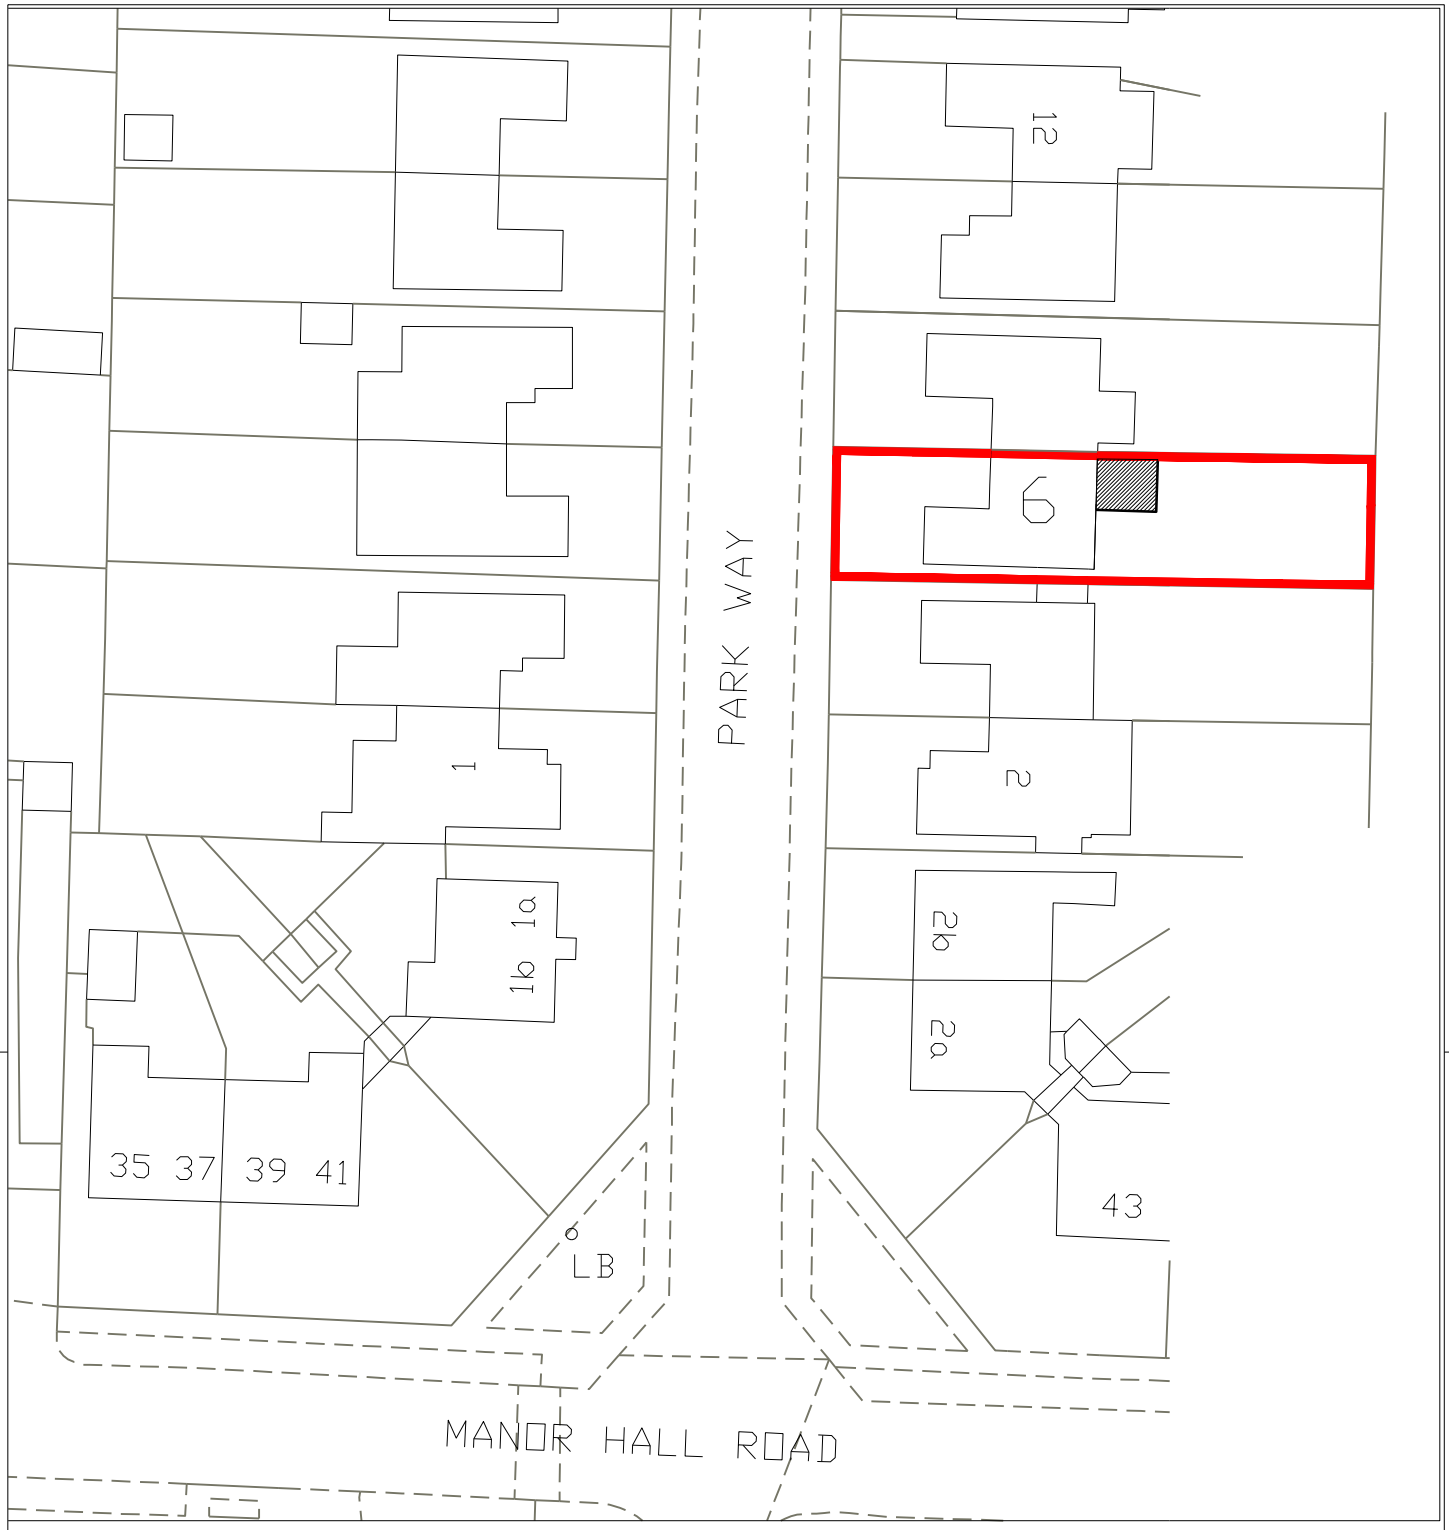

N

20 0 20 Metres

Notes

MARTIN McCURDY ARCHITECTURE
5 Chanctonbury Road, Hove, East Sussex, BN3 6EL
T: 01273 325341 E:martin@mccurdyarchitecture.com
W: www.mccurdyarchitecture.com

Client
Steve Mariner

Project Title
6 Park Way, Southwick, Brighton, BN42 4LD

Drawing Series and Title
Rear extension
Planning Application

Drawing number
0337-20-11

Scale @ A4
1:500

C:\Users\Martin\OneDrive\Documents\loft&other designwork\6 Park Way Southwick\CAD Drawings\6 Park Way - OS Extract V1 - 18 01 2019.dwg