Services Key

SAT – Satellite television aerial point
CAT5 – data point
– Denotes pull cord
– Denotes light switch (2 way)
– Denotes light switch (timer)
– Denotes telephone
– Denotes television aerial points
– Denotes double socket
– Denotes double socket (floor level)
– Denotes cooker point
– Denotes spur
– Denotes external water tap
radiator – Denotes radiator
– Denotes PIR detector
– Denotes extractor fan
– Denotes smoke detector
– Denotes heat detector
– Denotes meter
– Denotes wall light
– Denotes ceiling rose
– Denotes spotlight
– Denotes fluorescent tube

Notes:
Final number of sockets, lights, radiators, positions etc to be agreed with the Client.

Contractor to assess existing electrical system and meter/distribution board and advise of any additional work required due to new works.

Structural Engineer to confirm all beam layouts and sizes inc. roof foundation


DO NOT SCALE FROM THIS DRAWING EXCEPT FOR PLANNING
AS PHOTOCOPIES WILL BE SUBJECT TO DISTORTION
DRAWINGS TO BE READ IN CONJUNCTION WITH ALL OTHER DRAWINGS & SPECIFICATIONS.
ANY DISCREPANCIES MUST BE BROUGHT TO THE ATTENTION OF THE ARCHITECT IMMEDIATELY.
THE CONTRACTOR MUST VERIFY ALL DIMENSIONS BY SITE MEASUREMENT BEFORE ORDERING MATERIALS OR MANUFACTURING COMPONENTS.
SUBSTITUTE MATERIALS & PRODUCTS TO THOSE NAMED WILL BE ACCEPTABLE IF PROVEN TO BE OF EQUAL OR HIGHER PERFORMANCE AND NOT IN CONFLICT WITH OTHER ELEMENTS.

Project:
Proposed
Rear extension
& Alterations At:
8 Fowey Close
Shoreham By Sea
West Sussex
BN43 5HE

Drawing title:
Plans & Elevations As Proposed

Drg. No. 02 | Rev'n

Note: All dimensions to be checked on site.

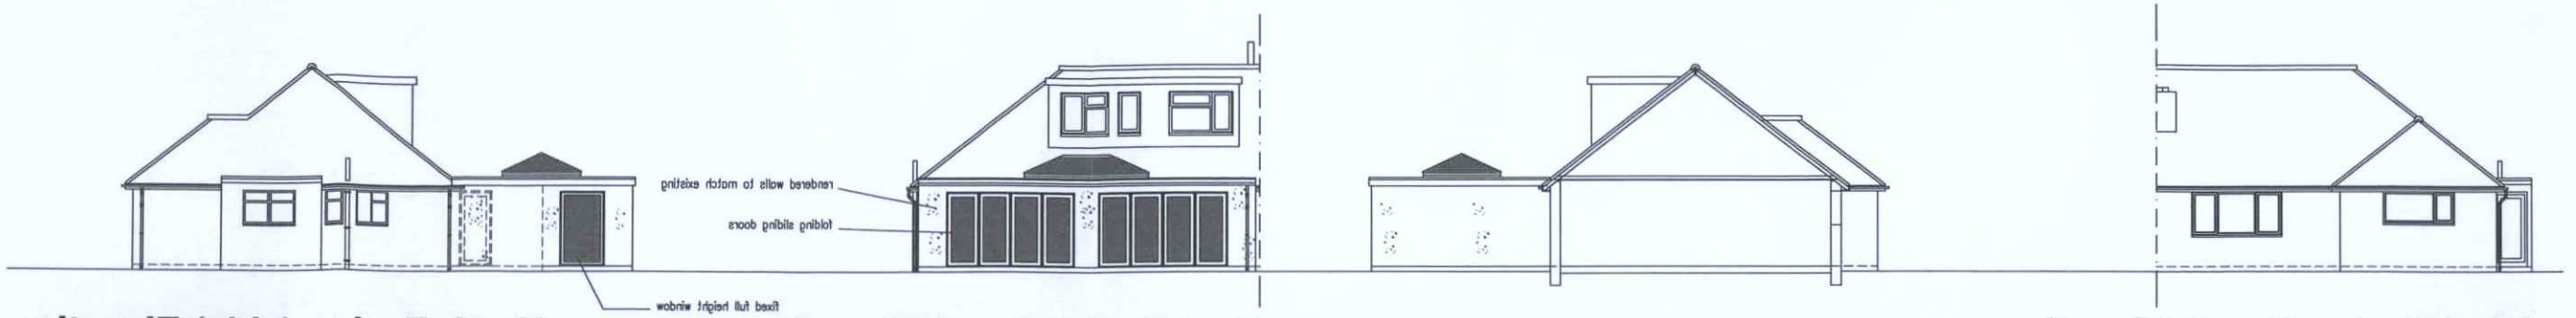


West Facing (front) Elevation
1:100 Scale Bar


South Facing (side) Elevation
1:100 Scale Bar

East Facing (rear) Elevation
1:100 Scale Bar


North Facing (side) Elevation
1:100 Scale Bar

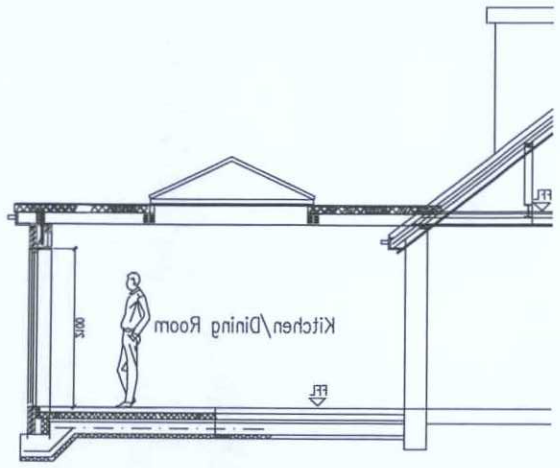

Section A-A 1:50 Scale Bar

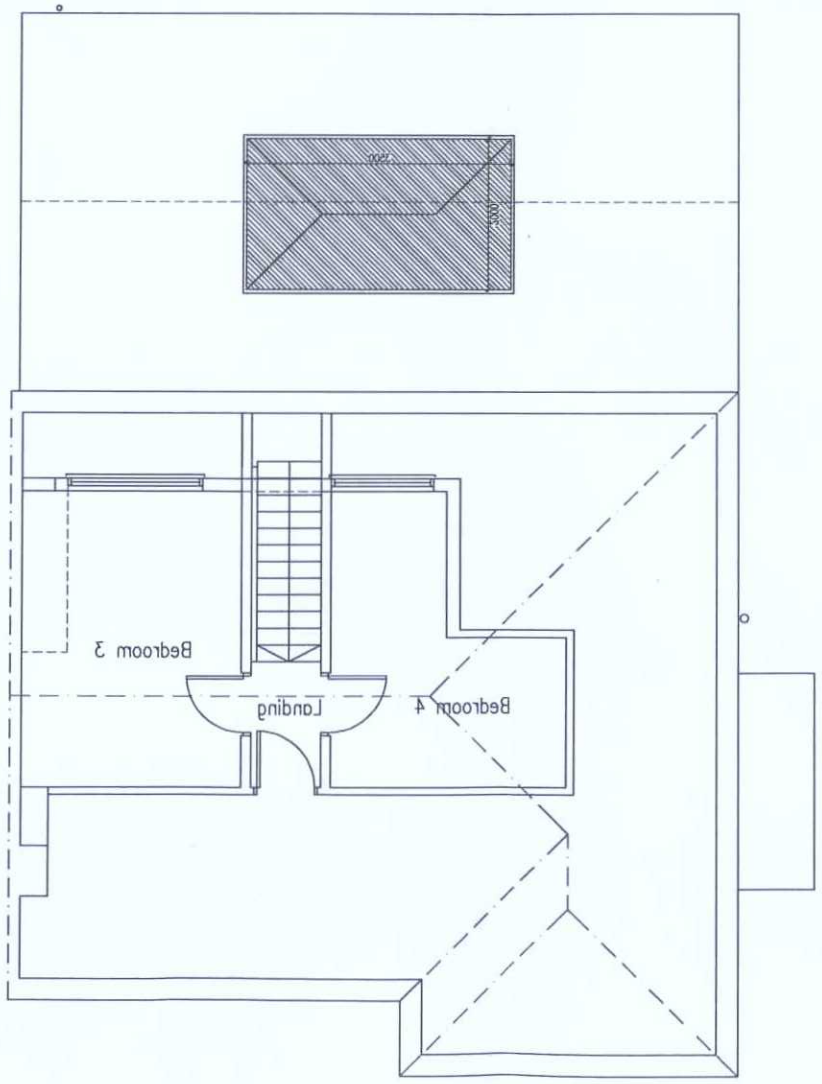

First Floor Plan
1:50 Scale Bar

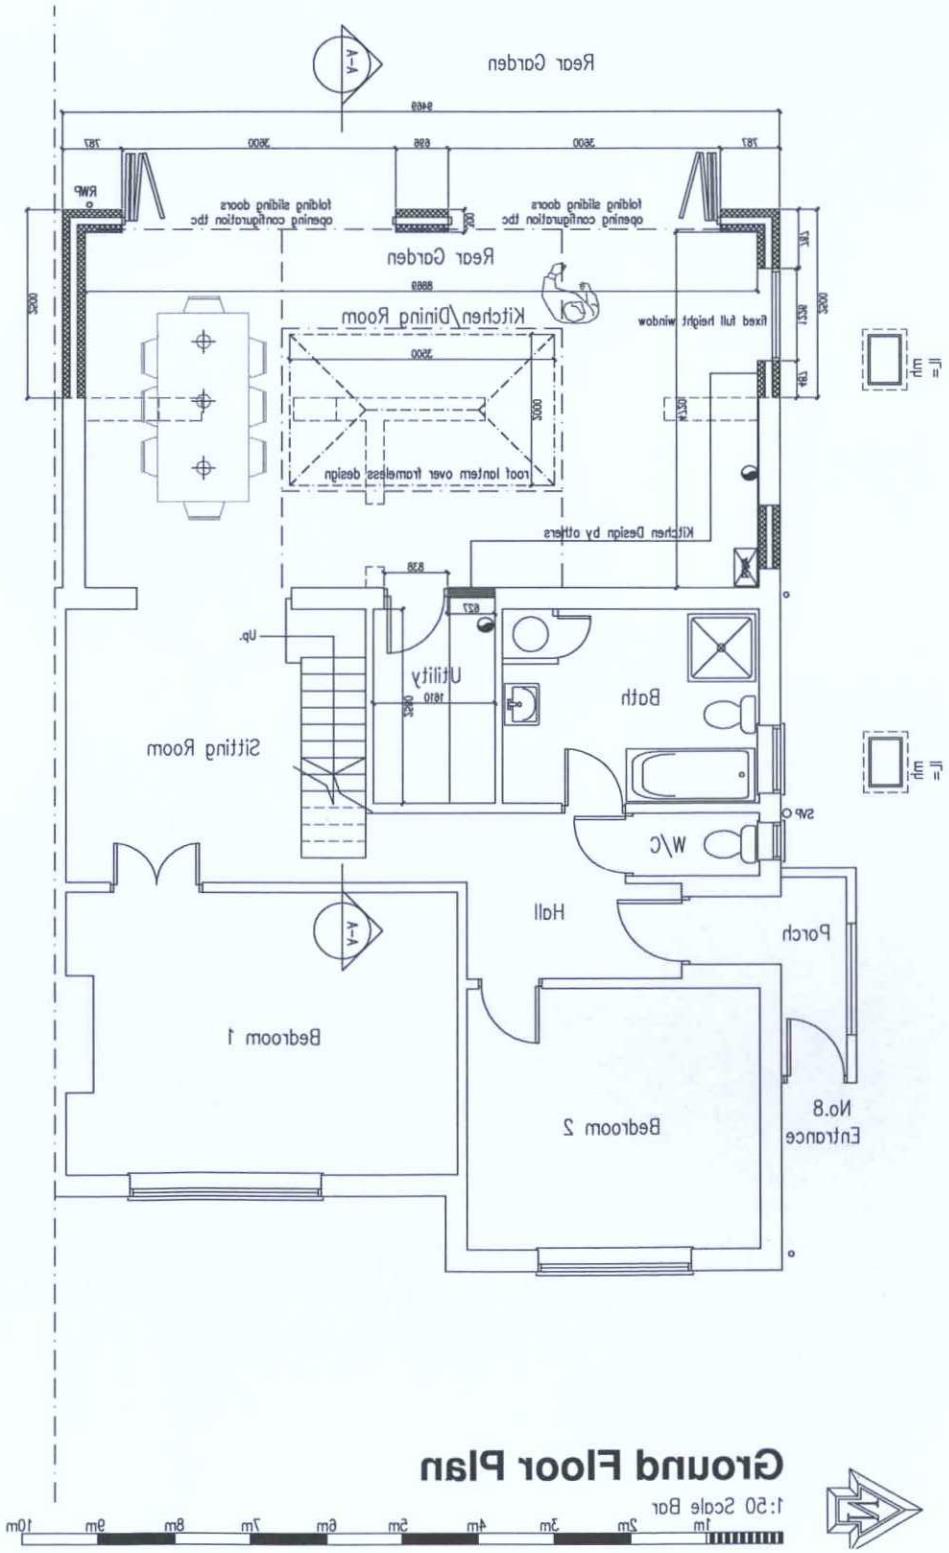

Ground Floor Plan
1:50 Scale Bar

ADUR & WORTHING
PLANNING SERVICES

PLAN AWDM/1078/19

DATE VALID - 8 JUL 2019