
LOCATION PLAN. SCALE 1:1250

N

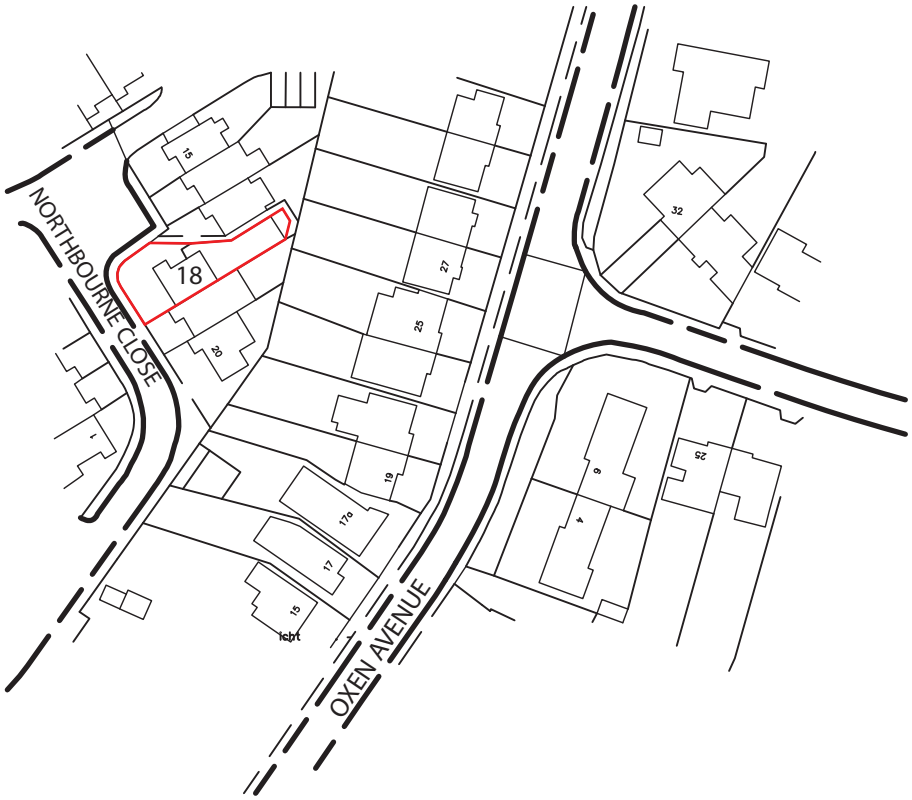

© copyright

ED63 ELEMENTAL DESIGN

elementaldesign63@gmail.com
07799 402 870
07754 093 904

18 NORTHBOURNE CLOSE, SHOREHAM BY SEA				Drawing Title: SINGLE STOREY SIDE EXTENSION	1:1250 Scale Bar: 10m 20m 30m 40m
LOCATION PLAN	SCALE	1:1250	A4	Drawing No.-18NC.LP Rev:	Drawn by - A.Ramus Date: 08-06-2019