NOTE:

DRAWINGS BASED ON MEASURED BUILDING SURVEY BY CM SURVEYS 21_036 & 21_037 REV A
AND
PLANNING DRAWINGS SK04, SK05A, SK00, SK06B, SK07, SK08

NOTES:

- DRAWINGS SHOULD ONLY BE SCALED FOR PLANNING PURPOSES. DO NOT SCALE FROM THIS DRAWING FOR CONSTRUCTION PURPOSES.
- ALL DIMENSIONS ARE IN MM, UNLESS STATED OTHERWISE.
- ALL DIMENSIONS TO BE CHECKED ON SITE PRIOR TO CONSTRUCTION OR ORDERING.
- ANY ERRORS OR OMISSIONS TO BE NOTIFIED TO CITYZEN IMMEDIATELY.
- CONTRACTOR TO READ & CHECK ALL MANUFACTURES LITERATURE AND IMPLEMENT ITS REQUIREMENTS PRIOR TO INSTALLATION OF ANY MATERIALS AND COMPONENTS.
- CITYZEN IS NOT RESPONSIBLE FOR ANY BUILDING WORK THAT IS CARRIED OUT ON SITE.
- THIS DRAWING IS TO BE READ IN CONJUNCTION WITH ALL NECESSARY ARCHITECTURAL, STRUCTURAL AND SPECIALIST DRAWINGS, SPECIFICATIONS, SCOPES OF WORK & ROOM DATA SHEETS.
- ALL MATERIALS AND WORKMANSHIP SHALL CONFORM WITH THE RELEVANT BRITISH AND EUROPEAN STANDARD, SPECIFICATIONS AND CODES OF PRACTICE.
- ALL PROPERTY BOUNDARY LINES ARE ASSUMED.
- IF IN ANY DOUBT, ASK.



FRONT (NORTH) ELEVATION

1:50 SCALE @ A1

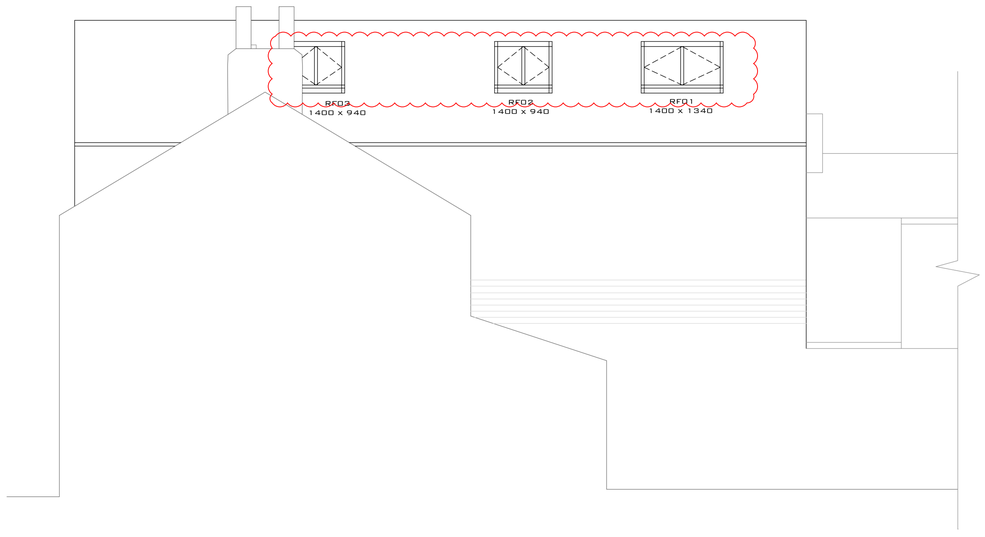

REAR (SOUTH) ELEVATION

1:50 SCALE @ A1



SCALE BAR @ 1:50

REV	DATE	REVISION	DRN	CHK	APP
E	17.08.21	Rooflights revised to planners comments	RS	.	.
D	10.08.21	Building Regs issue	RS	.	.
C	28.07.21	Window style updated	RS	.	.
B	26.07.21	Dormer windows revised to planners comments	RS	.	.
A	09.07.21	WIP issue to inform steel design	RS	.	.

COPYRIGHT CITYZEN LIMITED

CITYZEN
ARCHITECTURE | ENVIRONMENT
MARITIME HOUSE
BASIN ROAD NORTH
HOVE
EAST SUSSEX
BN41 1WR
CONTACT@CITYZENDESIGN.CO.UK
WWW.CITYZENDESIGN.CO.UK
01273 915010
CIAT Registered Practice

CLIENT:
STEVE CAMPBELL

DESIGNER:
ROMAN SCHNECKER

PROJECT:
56 WEST STREET
SHOREHAM BY SEA
BN43 5WG

TITLE:
FRONT & REAR ELEVATIONS

SCALE: 1:50 @ A1

DATE: 02.07.21

PURPOSE OF DRAWING:
PLANNING

DRAWING: PROJECT REF - DRG NO. (REVISION)
2125-PL-350(E)

CITYZEN IS THE TRADING NAME FOR CITYZEN LIMITED; REGISTERED OFFICE: PRESTON PARK HOUSE, BRIGHTON, BN1 6SB; REGISTERED NUMBER: 10634993