

Proposed Side Elevation (South) 1:100

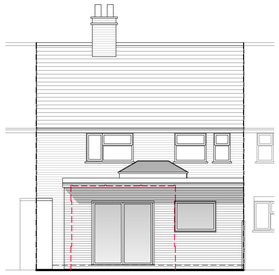

Proposed Rear Elevation (East) 1:100

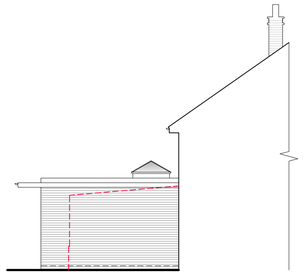

Proposed Side Elevation (North) 1:100

0 2.5 5 7.5 10
Scale In Metres



Location Plan 1:1250

0 25 50 75 100
Scale In Metres



Site Plan 1:500

0 10 20 30 40
Scale In Metres

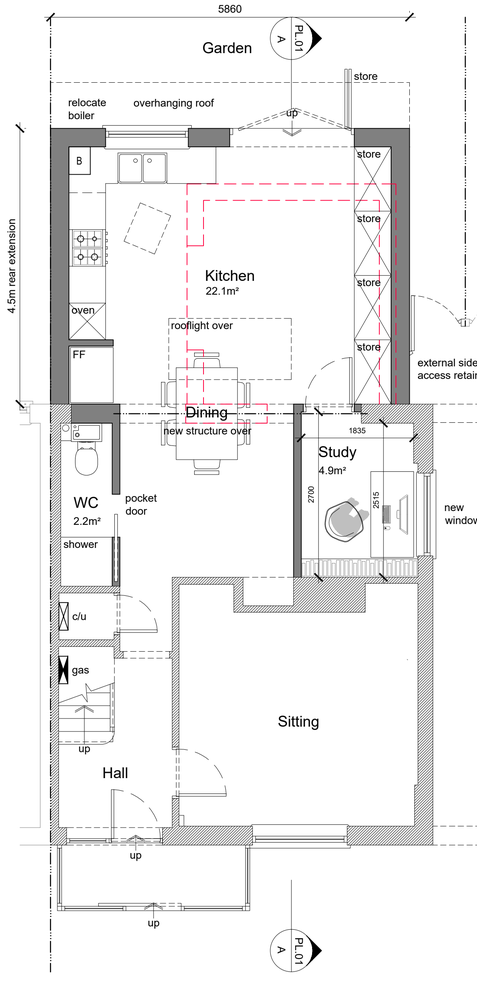

Proposed Ground Floor Plan 1:50

26.4m² rear single storey extension

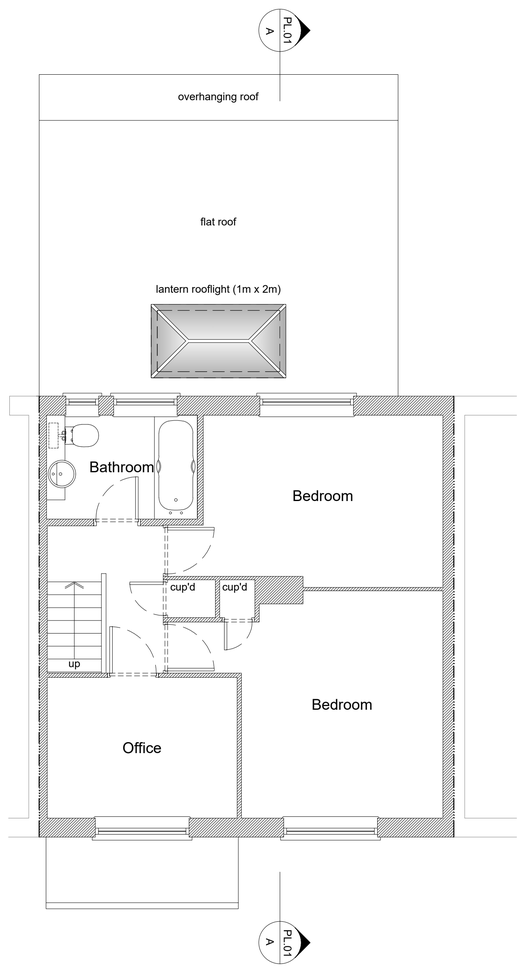

Proposed First Floor Plan 1:50

0 1 2 3 4 5 6 7 8 9 10
Scale In Metres

Existing Walls

Proposed Walls

Demolition

New Structure

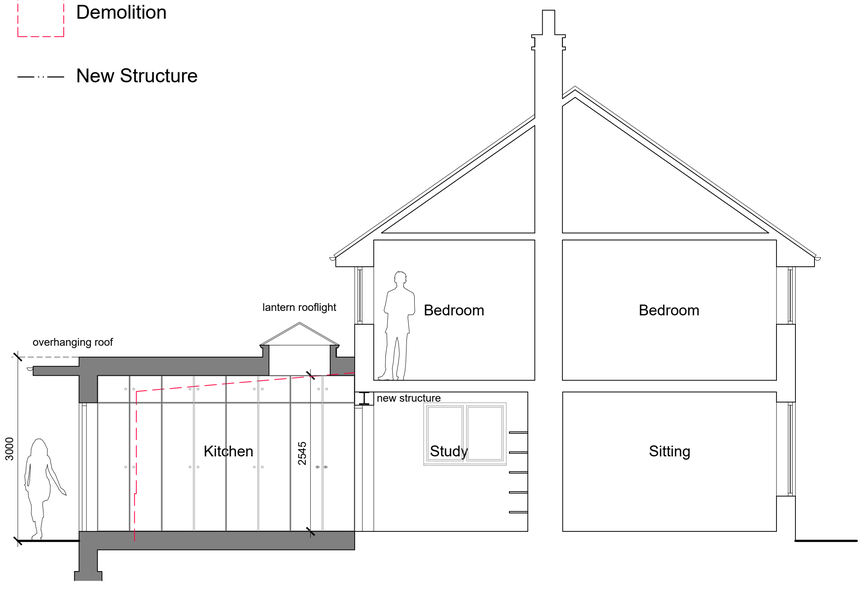

Proposed Section A-A 1:50

TIMDEACON.
architect
timdeacon.architect@gmail.com

rev. date comment
amendments

client Mr & Mrs Grimson
job 78 Ringmer Road, Worthing, West Sussex, BN13 1DY

dwg # 155.PL.01
dwg title Proposed Plans, Section and Elevations

PRIOR APPROVAL

scale 1:50 @ A1
date July 2023
RIBA work stage D

Do not scale off drawing unless solely for Planning purposes.
Check all dimensions on site before work commences.
All goods materials workmanship to conform with current building regulations BSS and COP's.
© Copyright Tim Deacon. Architect