
0m 10m 20m 30m 40m 50m

VISUAL SCALE 1:500 @ A3

0m 25m 50m 75m 100m 125m


VISUAL SCALE 1:1250 @ A3

North

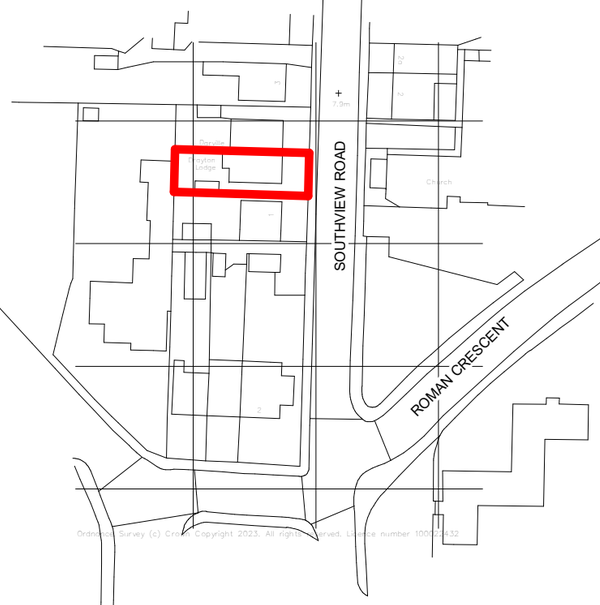

2 LOCATION PLAN

1 : 1250

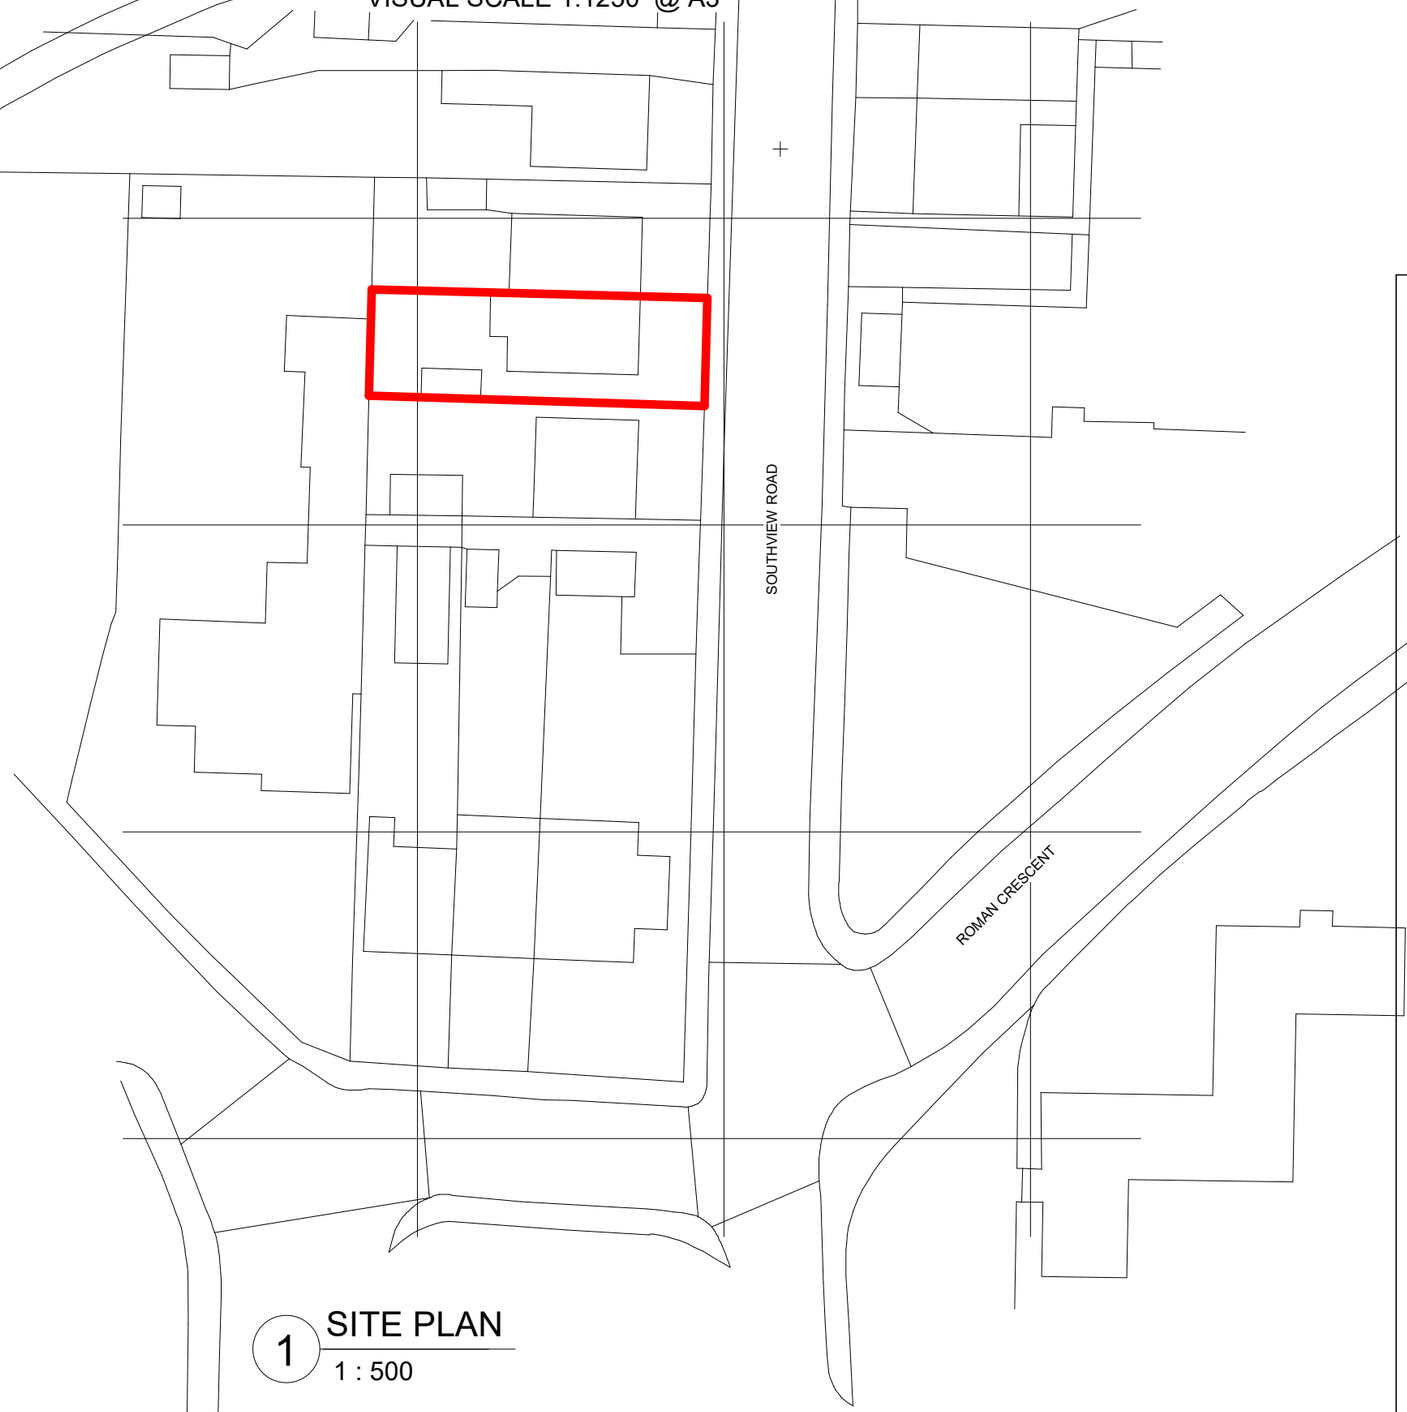

1 SITE PLAN

1 : 500

KRONA DESIGN
ARCHITECTURAL DESIGN & DRAFTING
4 Union Place | Worthing | BN11 1LG
info@kronadesign.co.uk | kronadesign.co.uk
Tel: 01903 256150 Mob: 07827 994111

PROJECT

Loft Conversion

ADDRESS

Drayton Lodge
Southview Road
Southwick
West Sussex

TITLE

Site & Location Plan

CLIENT

Amy Middleton

DRAWN	STATUS	DATE
JLB	Design	19/07/23

SCALE (@ A3)	PROJECT NUMBER
As indicated	KD.1474

DRAWING NUMBER	REV
A.001	

© KRONA DESIGN