
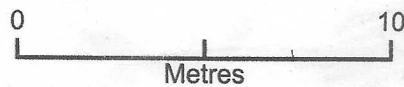


block - 16 Thirlmere crescent - Lancing

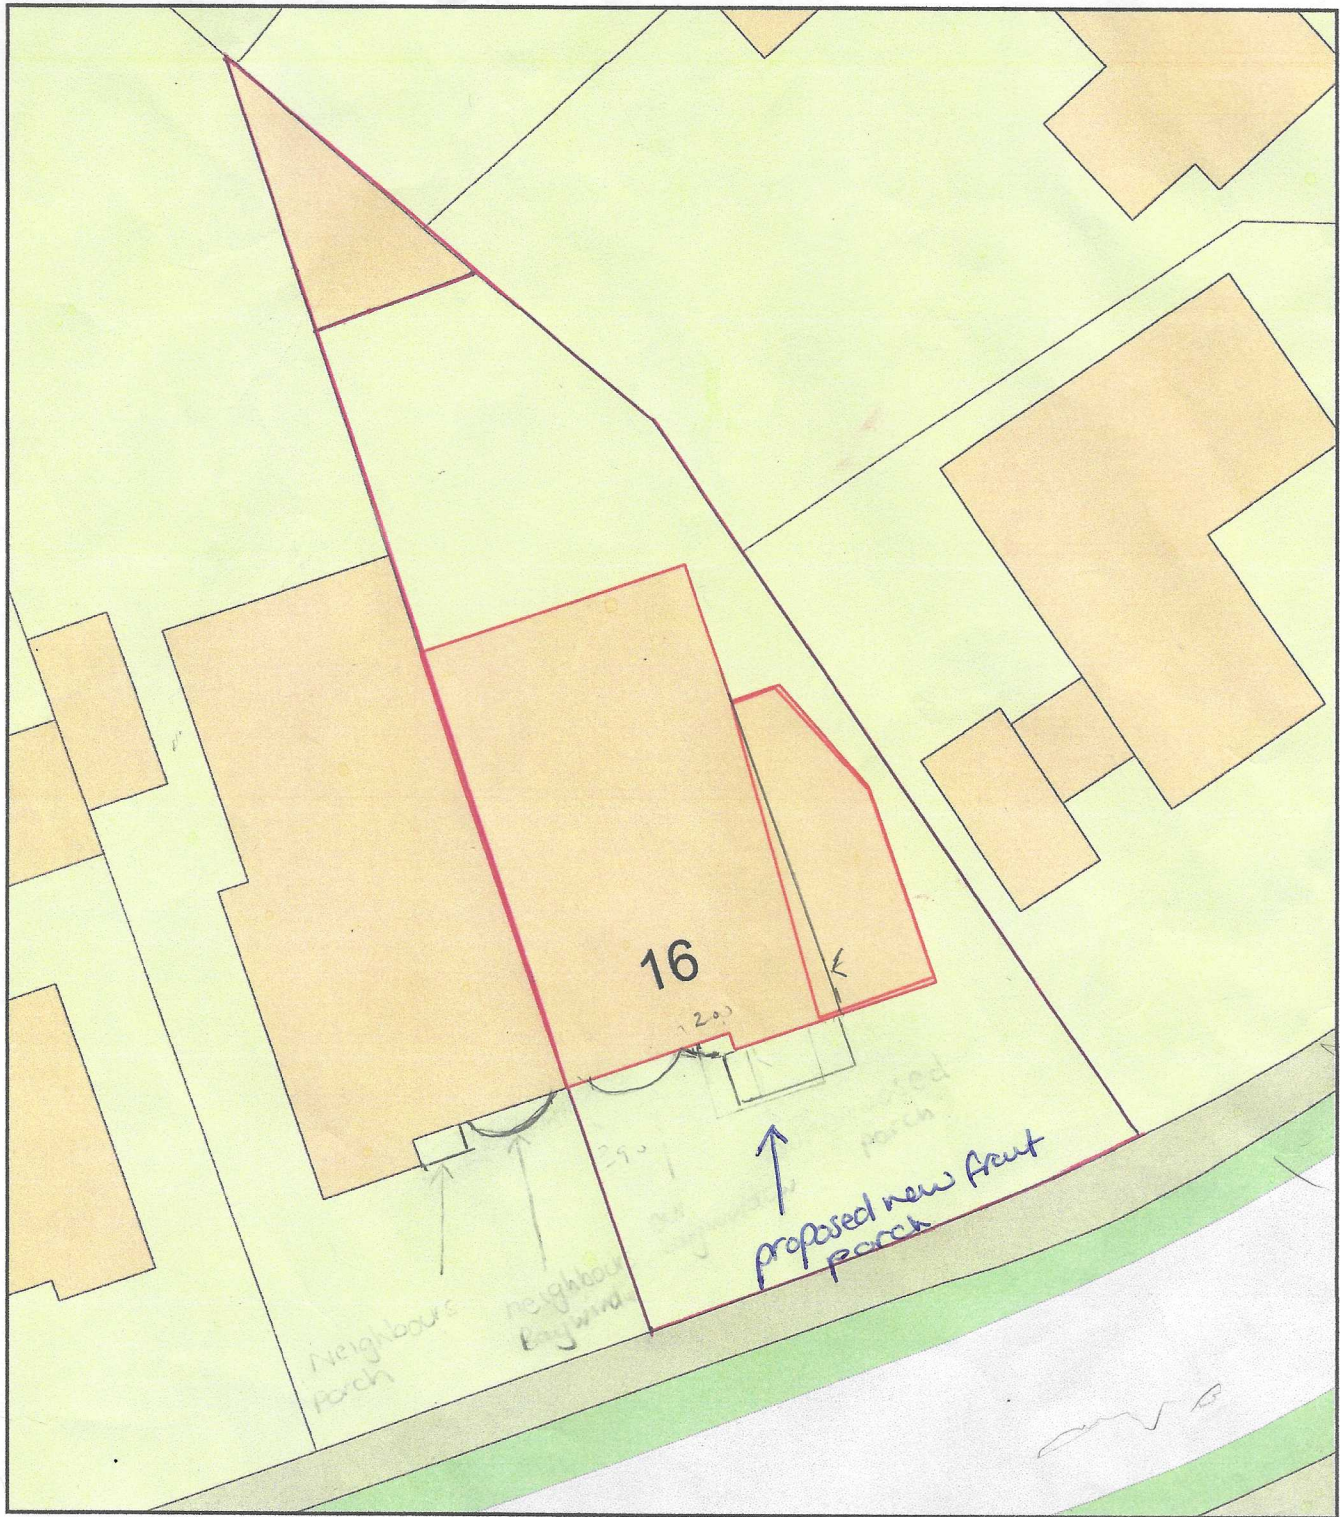

Plan Produced for: KENT - BARTLETT

Date Produced: 01 Apr 2021

Plan Reference Number: TQRQM21091134941455

Scale: 1:200 @ A4