
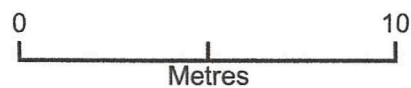


AWDM/0684/26
block - 16 Thirlmere crescent - Lancing pp-14 979005

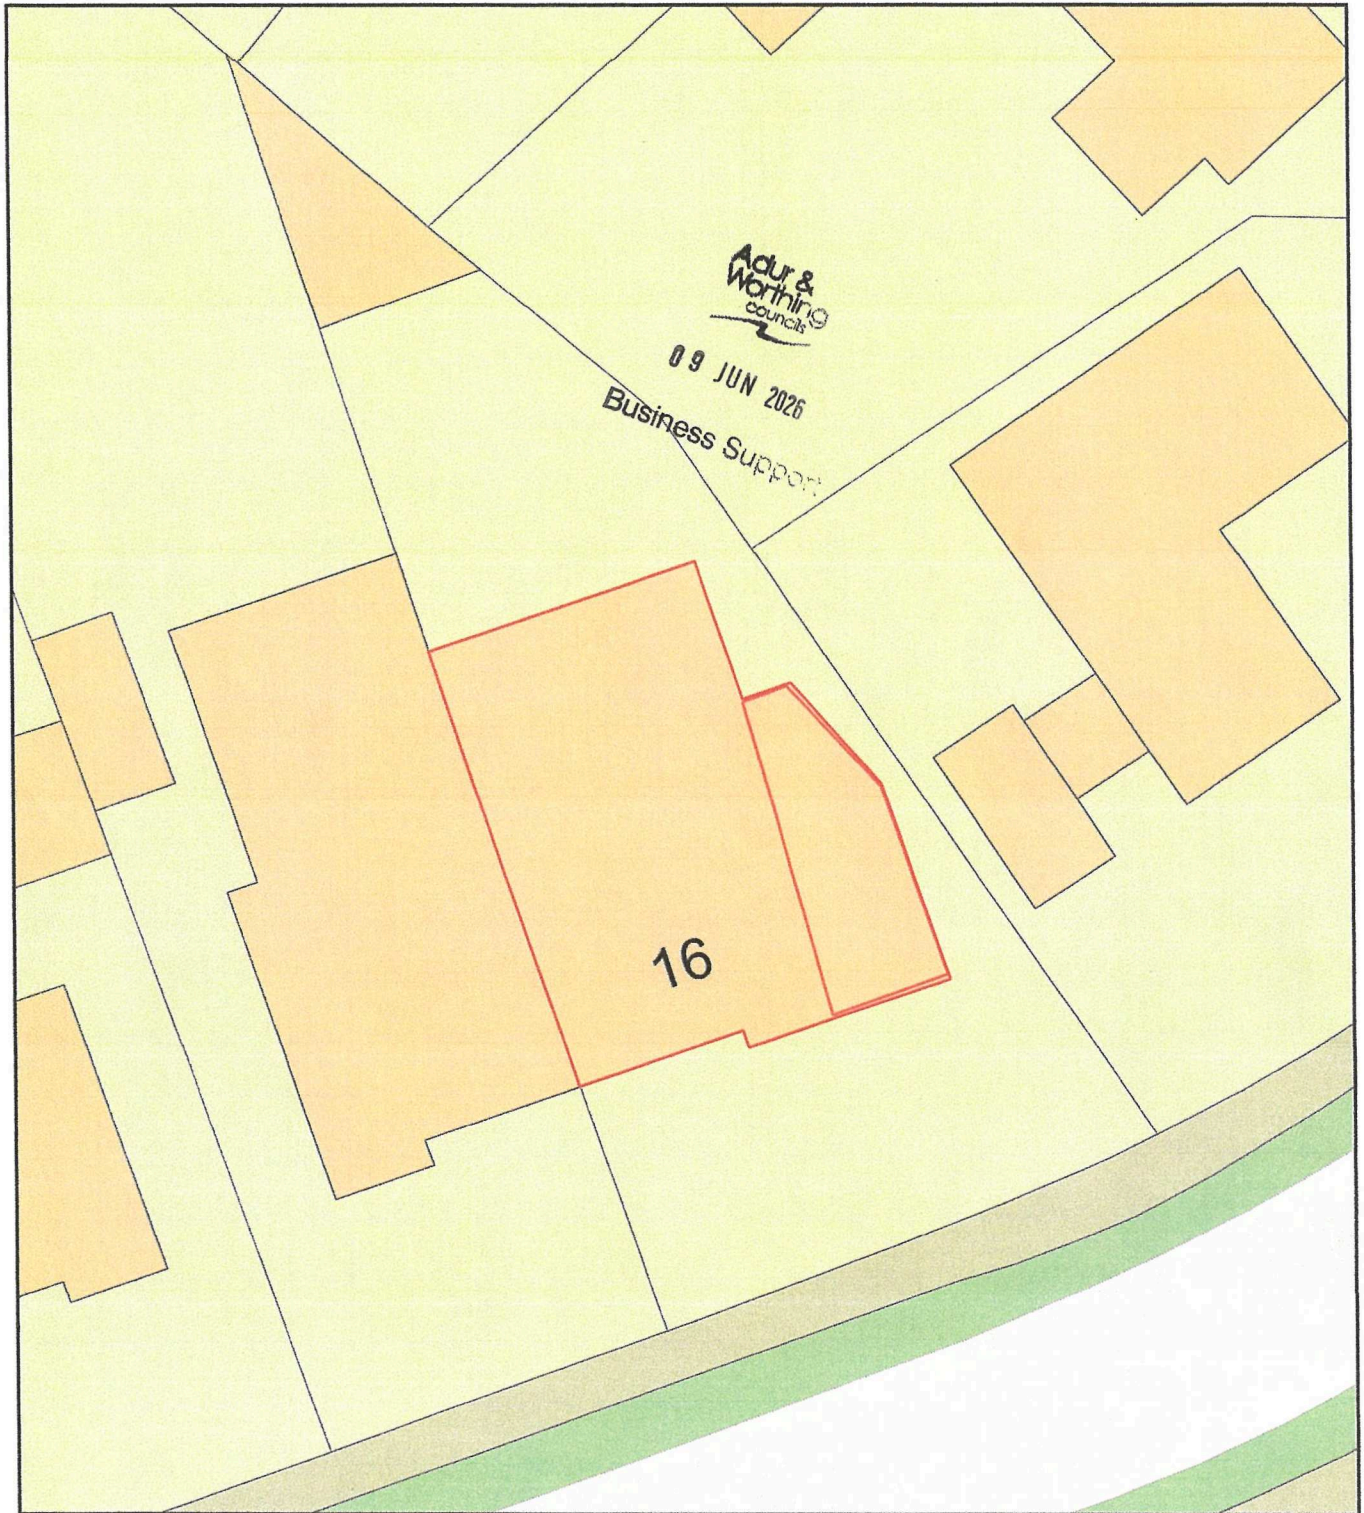

Plan Produced for: KENT - BARTLETT

Date Produced: 01 Apr 2021

Plan Reference Number: TQRQM21091134941455

Scale: 1:200 @ A4

AWDM/0684/26
PP-14979005

location - 16 Thirlmere Crescent. BN15 9UE



0 50
Metres




Plan Produced for: KENT - BARTLETT
Date Produced: 01 Apr 2021
Plan Reference Number: TQRQM21091134531382
Scale: 1:1250 @ A4

16 THIRLMERE CRESCENT

AWDM/0684/26
PP-14979005

LOCATION BOUNDARY LINE

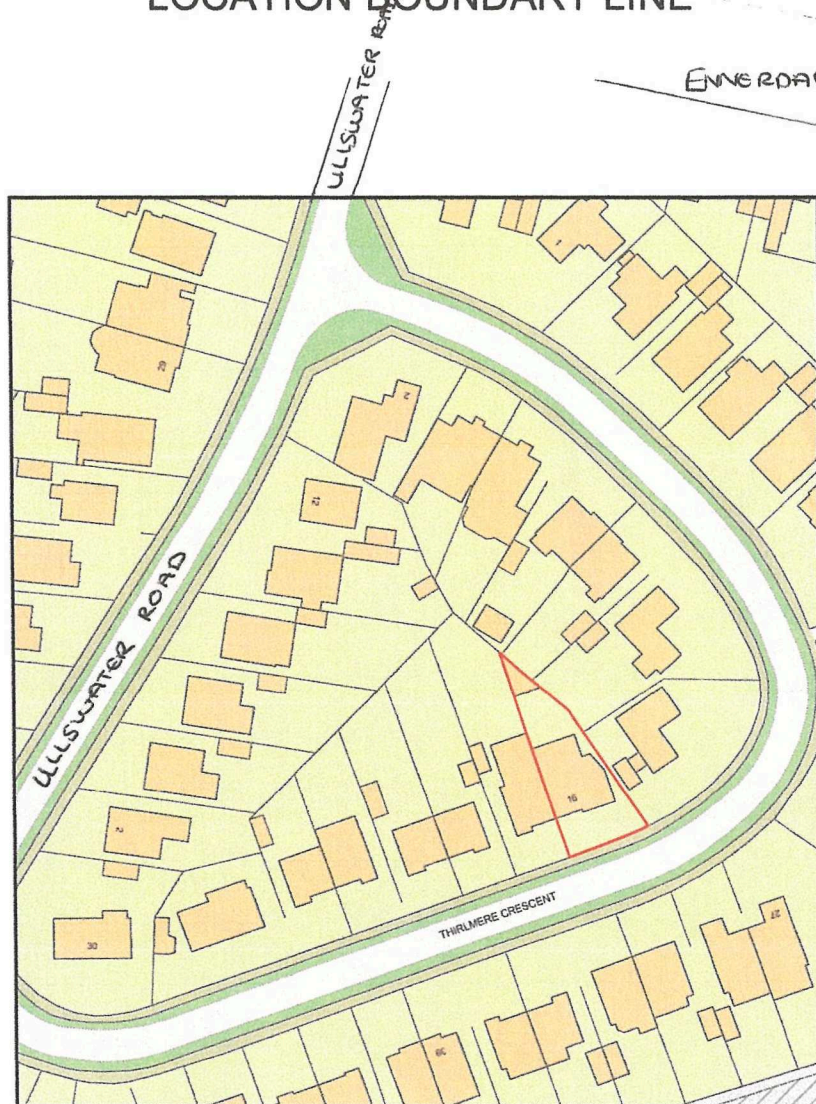

0 50
Metres



Plan Produced for: KENT - BARTLETT

Date Produced: 23 Apr 2021

Plan Reference Number: TQRQM21113141025240


Scale: 1:1250 @ A4

AWDM/0684/26

PP-44979005

H.M. LAND REGISTRY		TITLE NUMBER	
		WS106903	
ORDNANCE SURVEY PLAN REFERENCE	TQ 1604	SECTION A	Scale 1:1250
COUNTY WEST SUSSEX	DISTRICT ADUR	© Crown copyright 1975	

SOMPTING PARISH

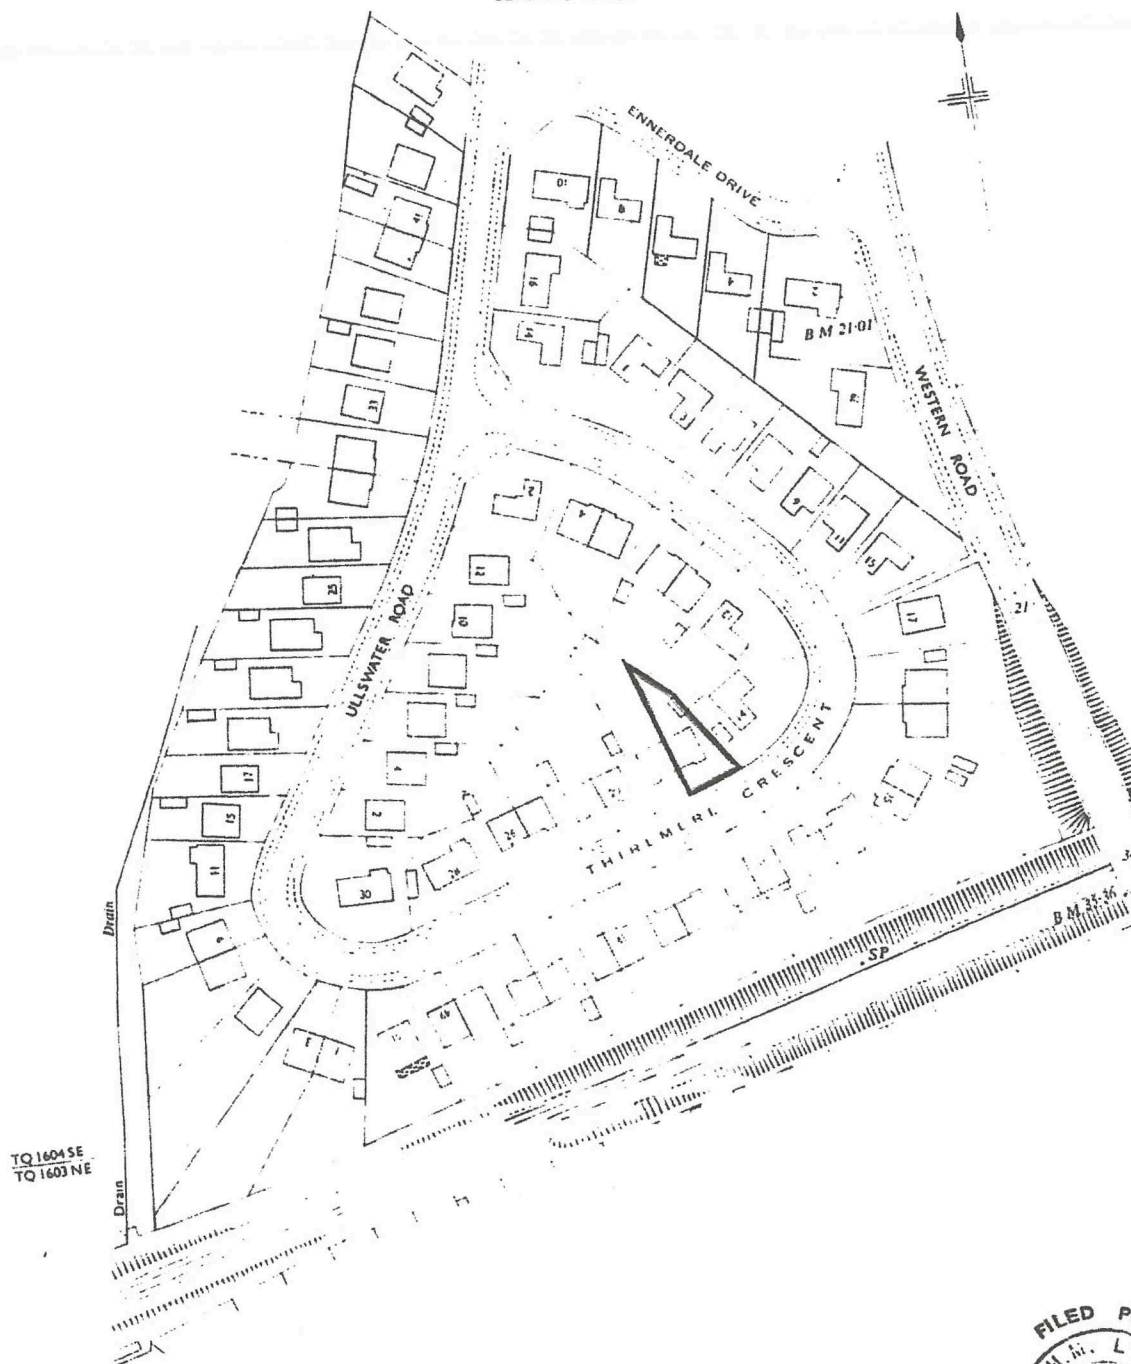

This title plan shows the general position of the boundaries; it does not show the exact line of the boundaries. Measurements scaled from this plan may not match measurements between the same points on the ground. For more information see Land Registry Public Guide 7 - Title Plans.

This official copy shows the state of the title plan on 3 October 2005 at 8:52:31. It may be subject to distortions in scale. Under s.67 of the Land Registration Act 2002, this copy is admissible in evidence to the same extent as the original.

Issued on 3 October 2005.

Crown copyright. Produced by HMLR. Further reproduction in whole or part is prohibited without the prior written permission of Ordnance Survey. Licence Number GD272728. This title is dealt with by the Portsmouth District Land Registry.