

Proposed South West Elevation Scale 1:50@A1



Proposed South East Elevation Scale 1:50@A1

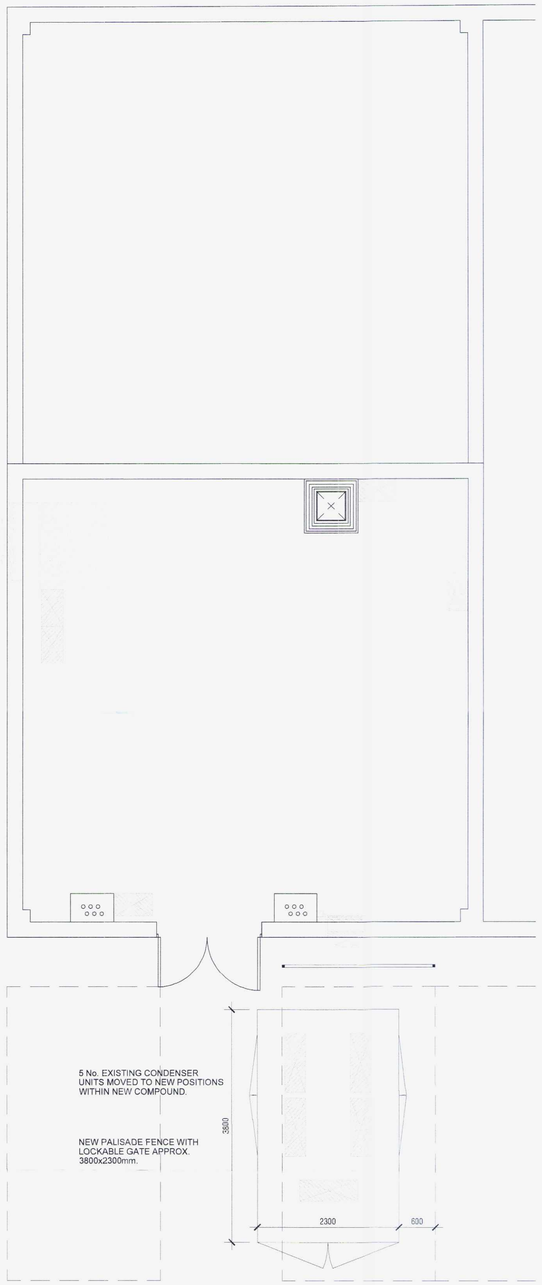

Proposed Floor Plan Scale 1:50@A1

0 1m 5m 10m

Notes:

All dimensions to be checked on site.

DO NOT SCALE FROM DRAWING.

Discrepancies ambiguities and/or omissions between this drawing and information given elsewhere must be reported immediately to the architect before proceeding.

THIS DRAWING IS COPYRIGHT.

This drawing is to be read in conjunction with drawings:-

ADUR & WORTHING PLANNING SERVICES
PLAN AWDM/1383/16
DATE VALID 25 NOV 2016
AMENDMENT

Upnorth Group

Rev	C	R	Date	AMENDMENT
3	WK	MB	25/11/2016	Compound moved 600mm away from conveyance boundary.
2	WK	MB	19/10/2016	Amended in line with conveyance drawings.
1	WK	MB	17/10/2016	Planning Issue.

NAPPER

Napper Architects Ltd
3 Waterloo Square
Newcaste upon Tyne
NE1 4DR
T:0191 2610491
E:info@napperarchitects.co.uk
W:www.napperarchitects.co.uk

Project :
Upnorth Virgin Media Hubs.

Client :
Virgin Media.

Drawing :
VM Lancing T3440
Proposed Plan & Elevations.

Job Number : 111019
Scale : 1:50@A1
Date : October 2016

Drawing No : AL(0)04
Drawn : M.J.Gibson
Rev : 3