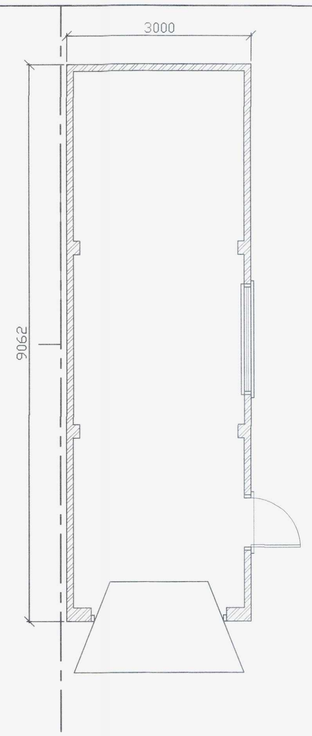

Proposed Garage Floor Plan

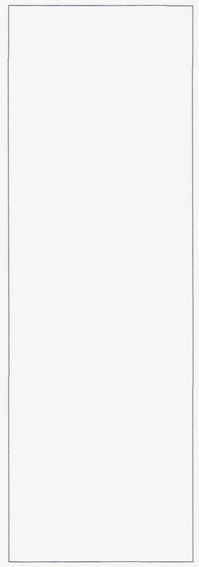

Garage Roof Plan

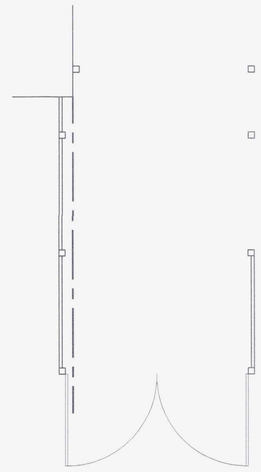

Existing Car Port Plan

ADUR & WORTHING
PLANNING SERVICES
PLAN AWDM/1735/16
DATE VALID 23 NOV 2016



SCALE 1:50

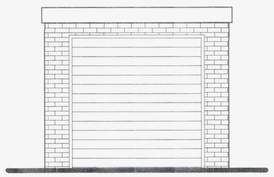

Proposed East Elevation

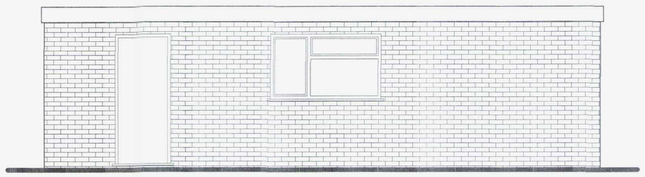

Proposed North Elevation

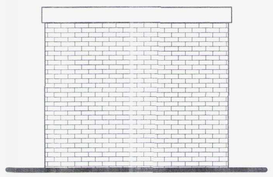

Proposed West Elevation

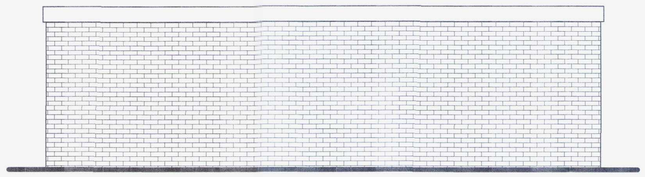

Proposed South Elevation

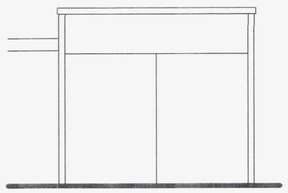

Existing East Elevation

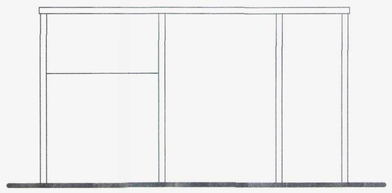

Existing North Elevation

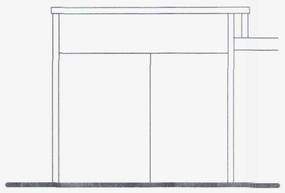

Existing West Elevation

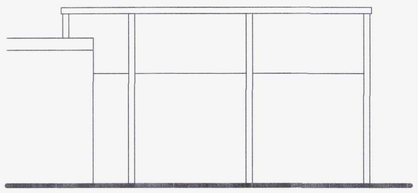

Existing South Elevation



SCALE 1:50

Tony Rogers
Building Consultants
Address: 40 Dawn Crescent, Upper Beeding
West Sussex, BN44 3WH
Telephone: 01903 815225 Fax: 01903 815225

Rev.	Date:	Revision Description:

Client: Mr P Meredith

Address: 10 Saffron Close
Shoreham
West Sussex
BN43 6JF

Project: Proposed removal of existing carport and erect new detached garage

Scale: 1:50
Paper Size A1

Date: March 2014

Drawing No: 14/915/01

Drawn By: AWR

Revision: