project	**First floor extension to 31 Ring Road Lancing BN15 0QF**
client	George Bellamy
architect	Peter Wilson Hilary Mount Way Lancing Sussex BN15 0QD 01903 755765
drawing	scale 1:100 date 22/01/20 revision date 06/03/20

proposed plan

tp771/14

lower ground floor as existing

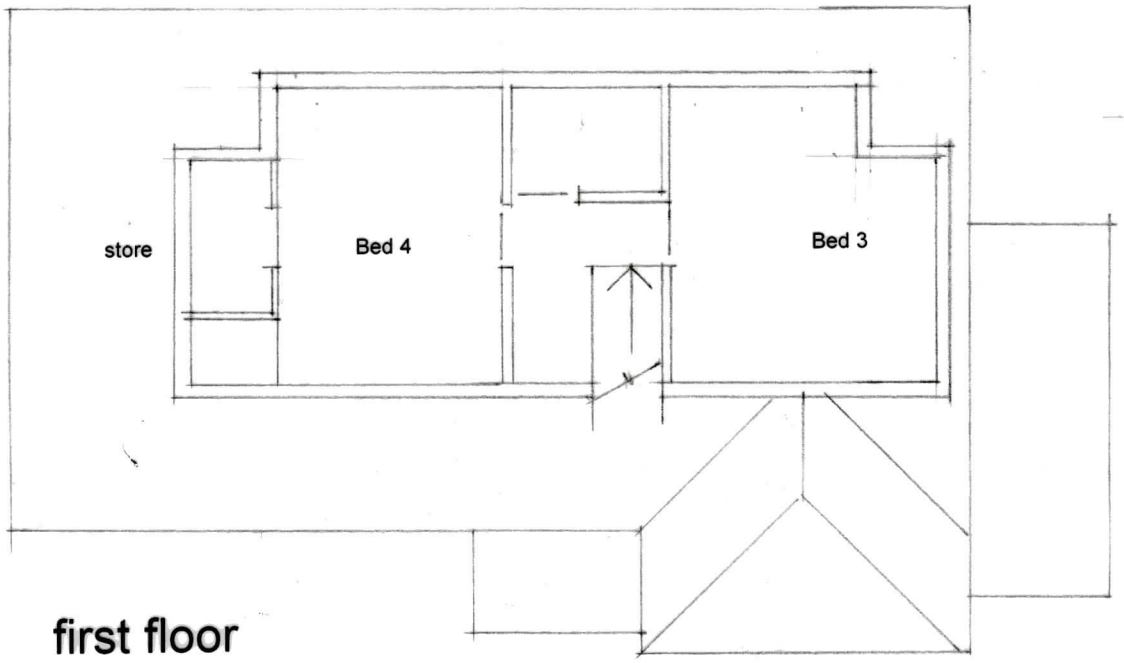

first floor

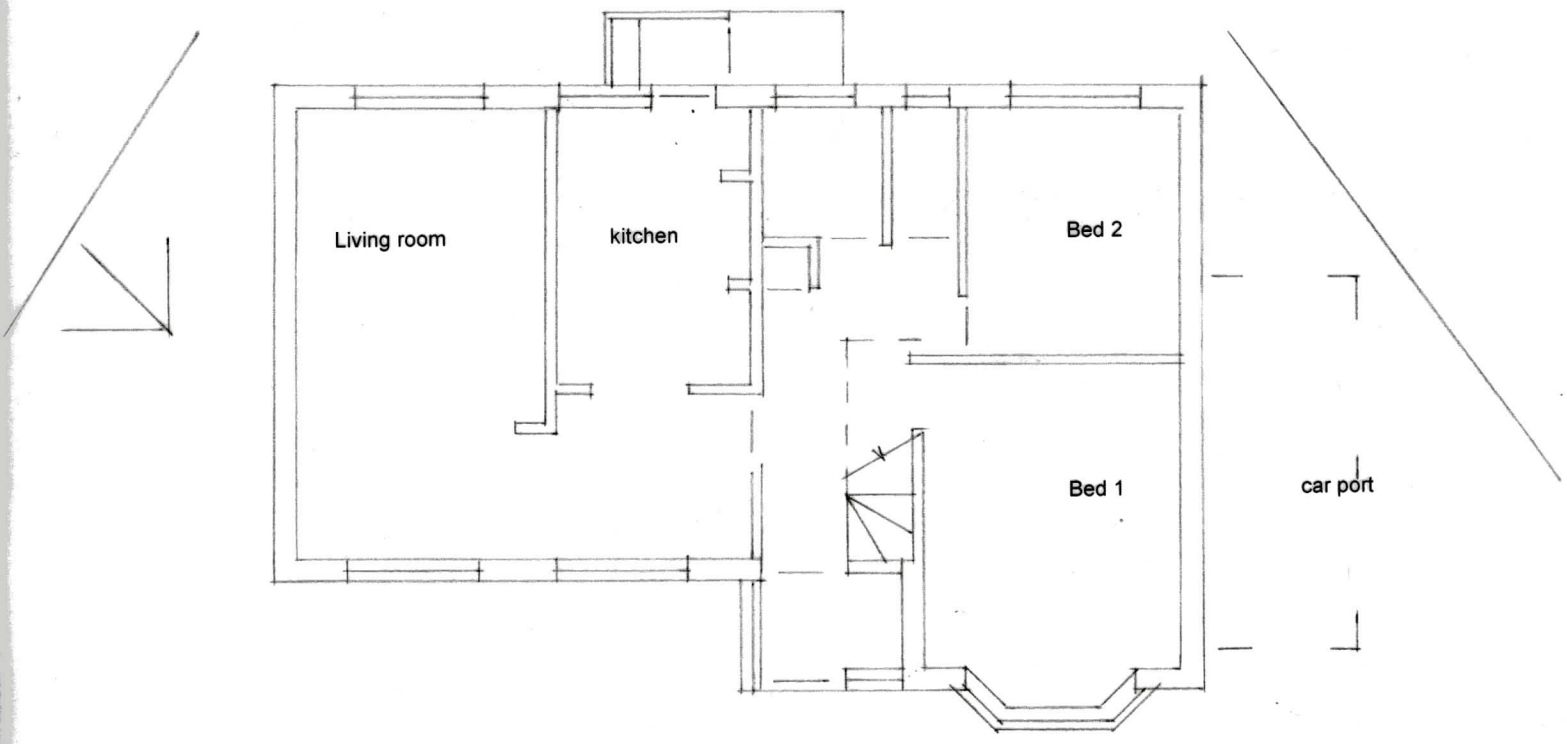

ground floor

0 1 2 3 4 5 6 7 metres