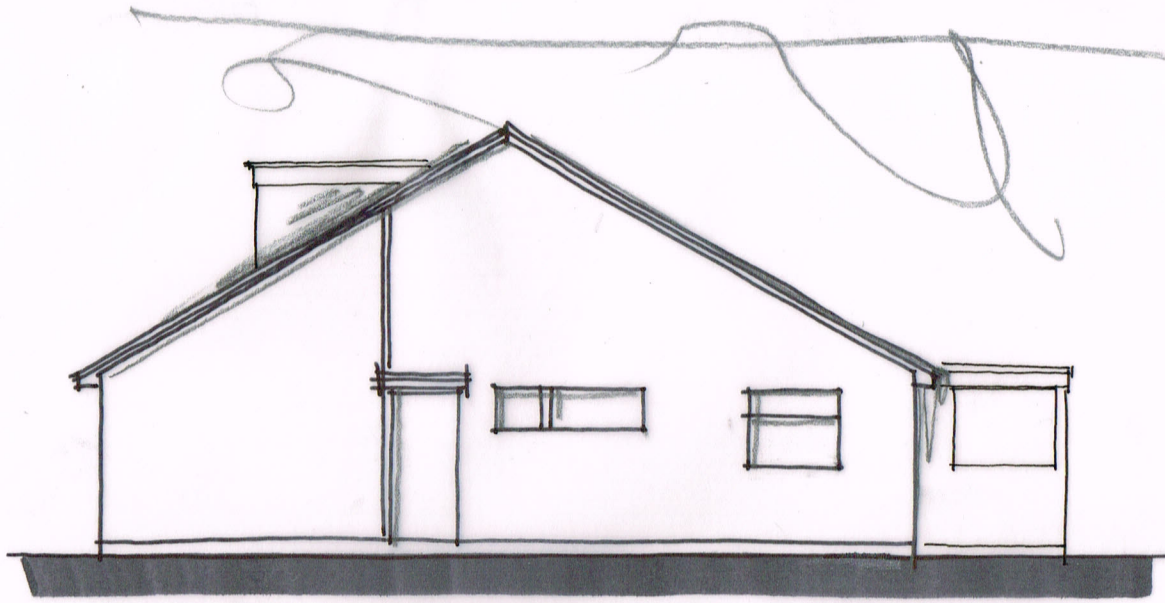

SIDE (w) ELEVATION 1:100 @ A3



REAR

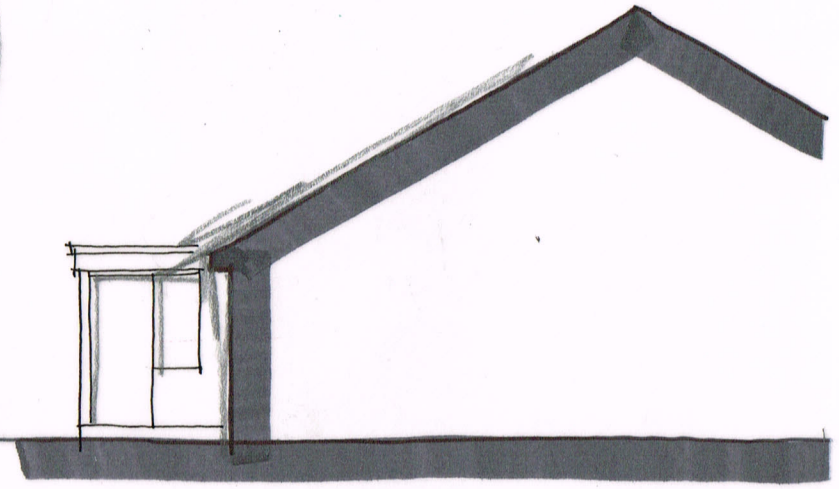

SIDE (e)

0 1 2 3 4 5m
metres

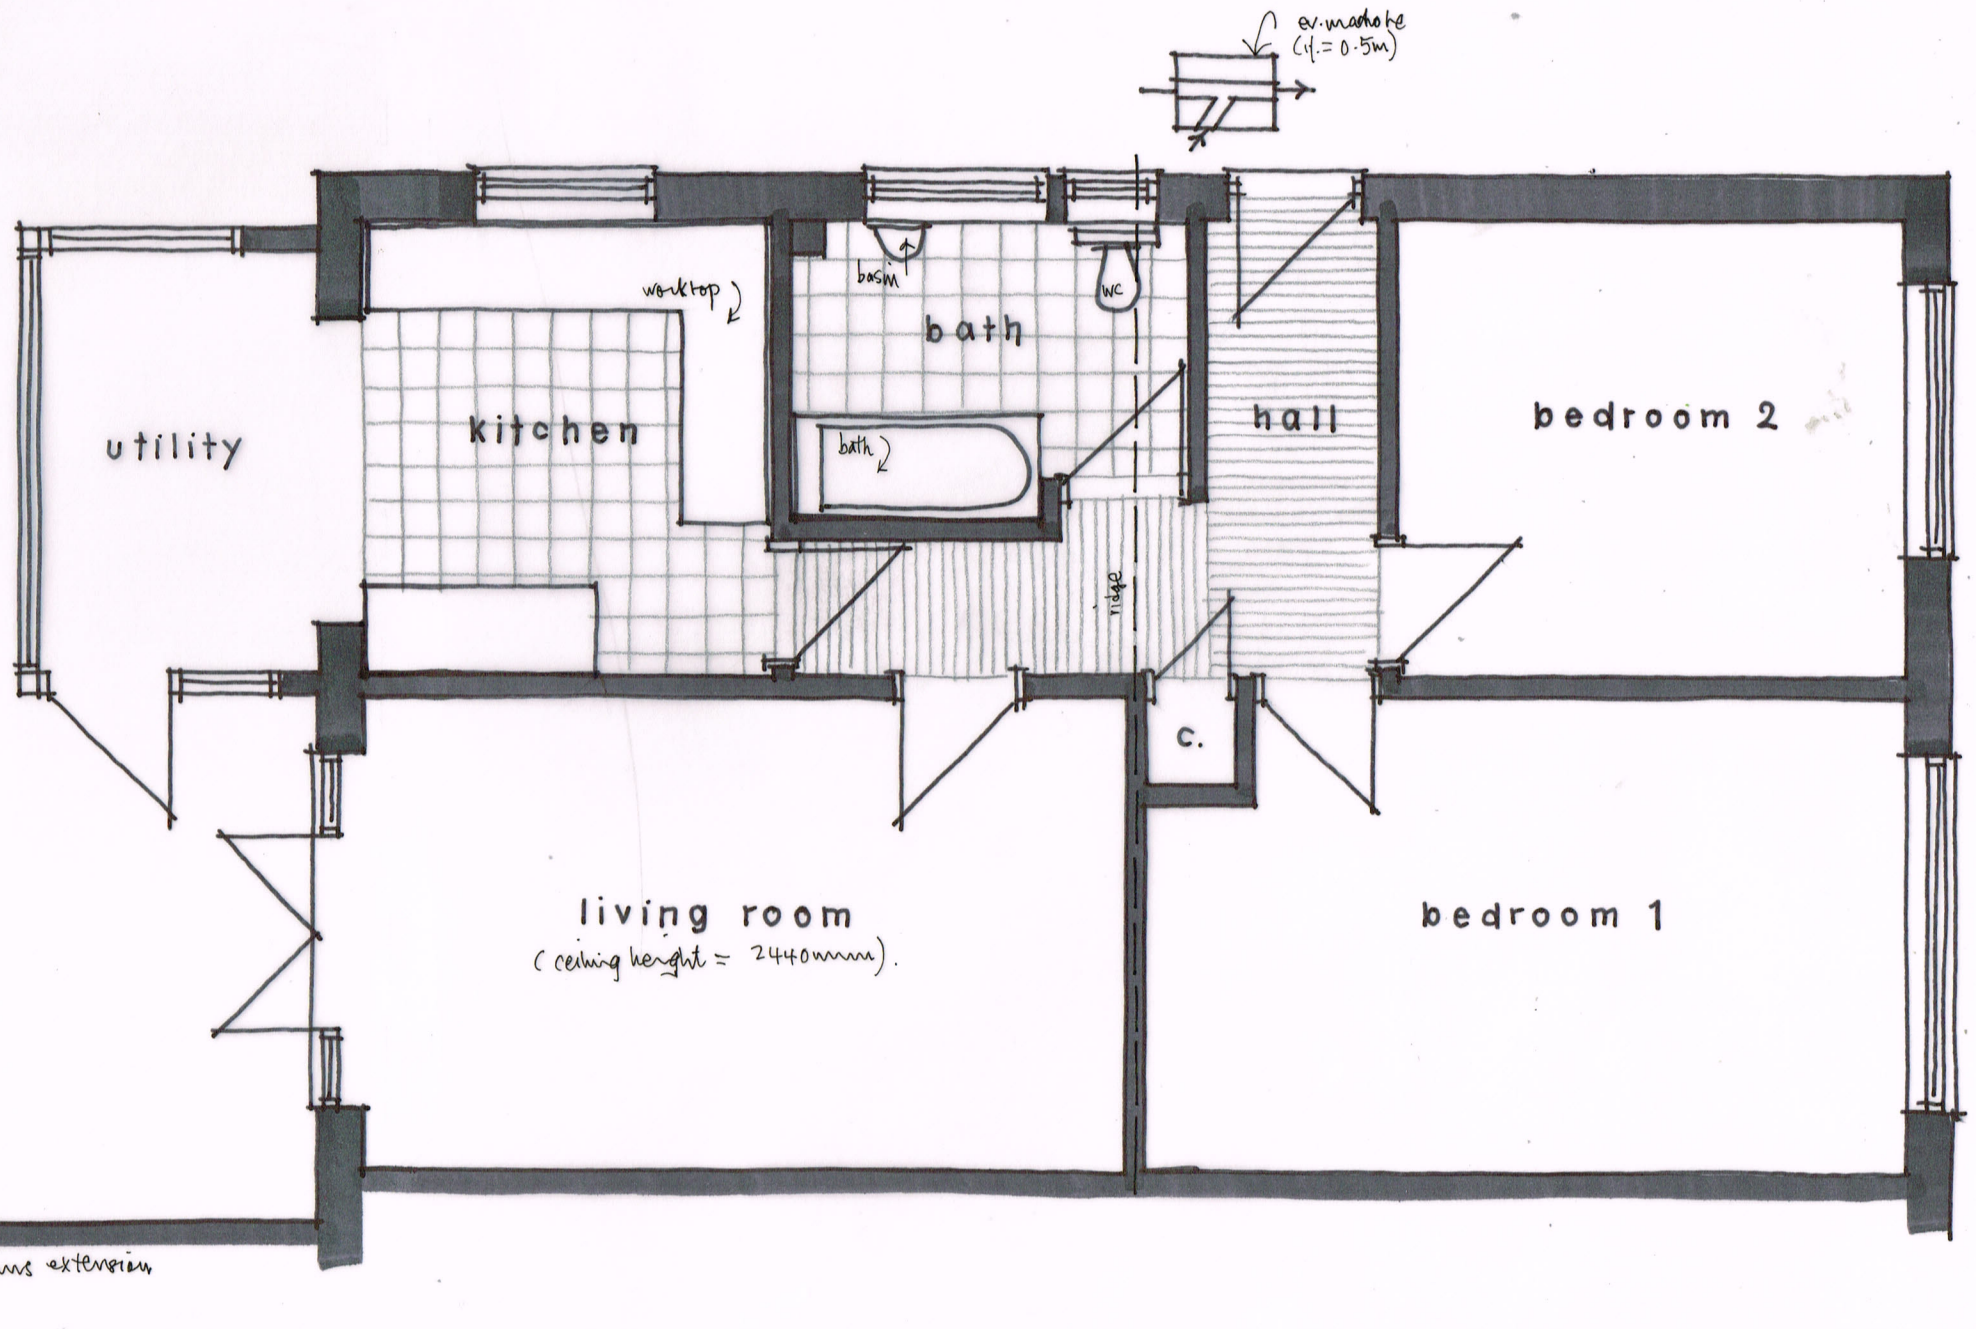

GROUND FLOOR PLAN 1:50 @ A3

Wayne Gander MCIAT
Architectural Technologist
98 Durrington Lane
Worthing
West Sussex BN13 2RQ
Tel. 01903 694817

9 TEST ROAD, SOMPTING
Existing details 01

June 2018