


**North Facing Front Elevation**




**South Facing Side Elevation**

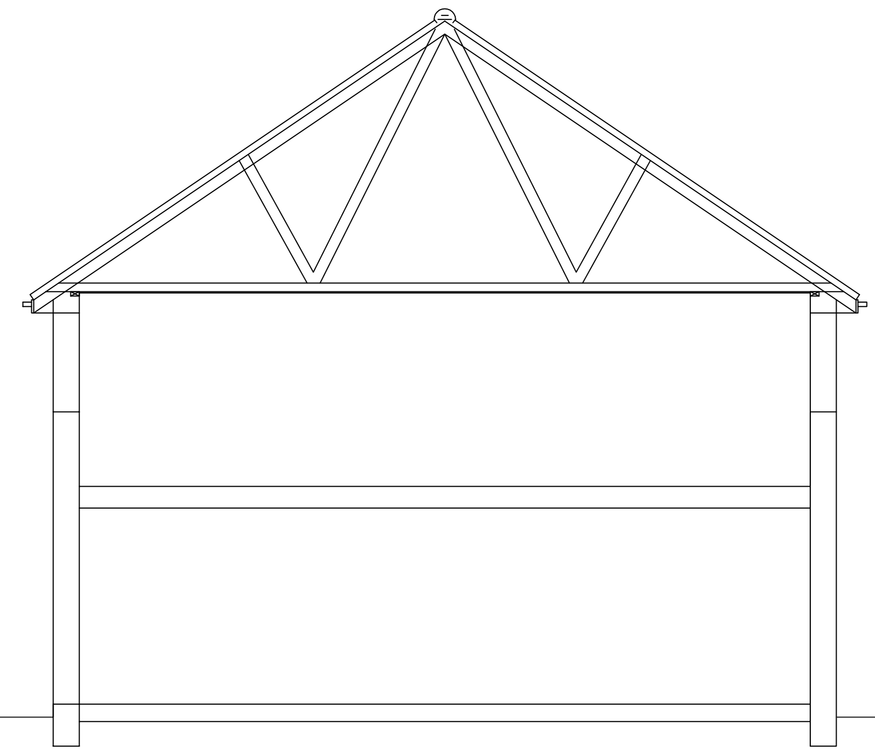


**East Facing Side Elevation**

1:50 Scale Bar

1m 2m 3m 4m 5m 6m 7m 8m 9m 10m

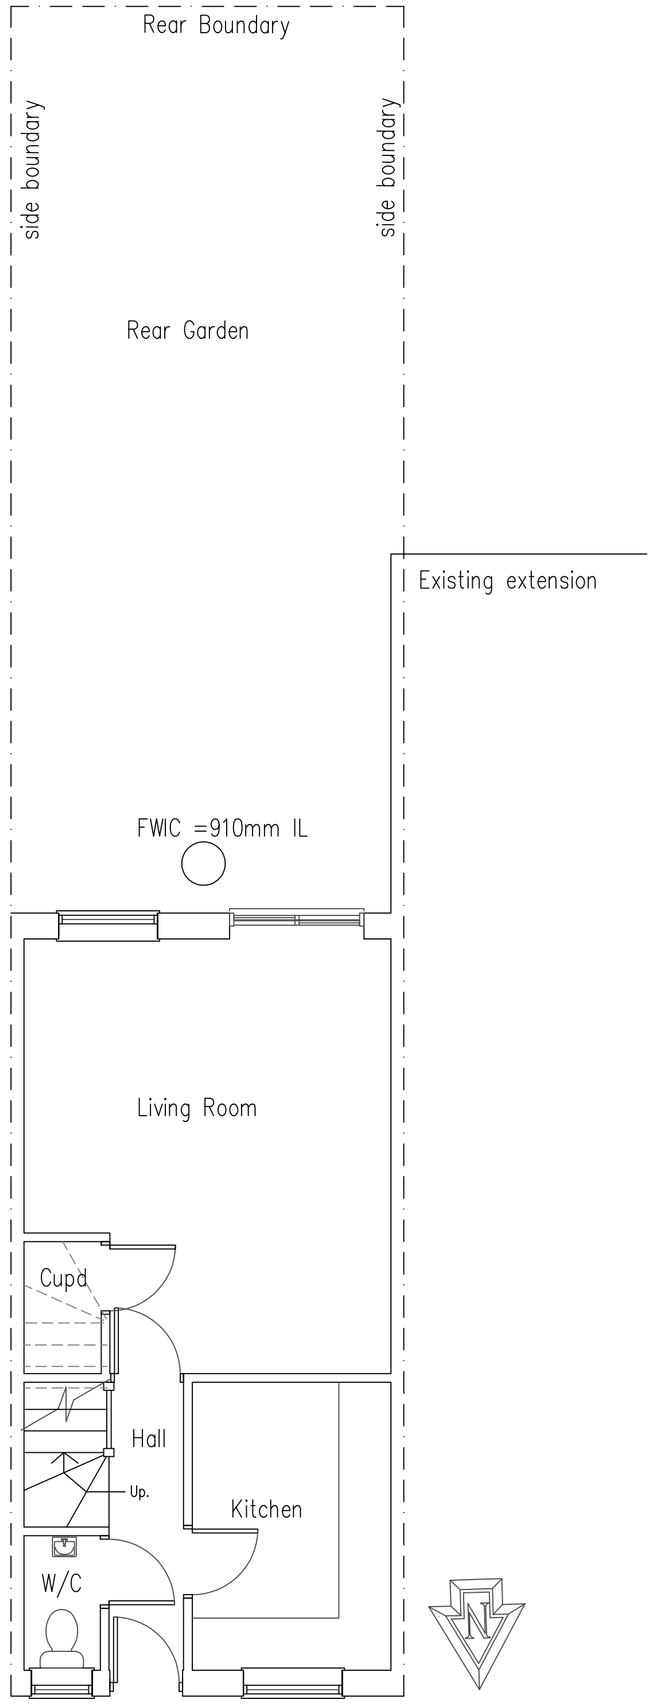



**Ground Floor Plan**

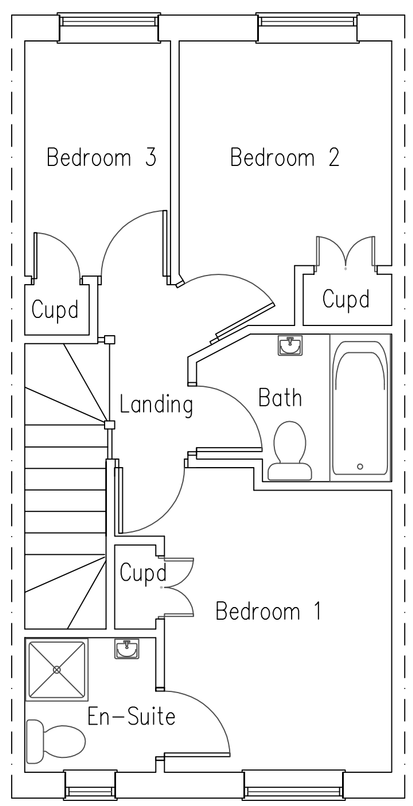


**First Floor Plan**

1:50 Scale Bar

1m 2m 3m 4m 5m 6m 7m 8m 9m 10m

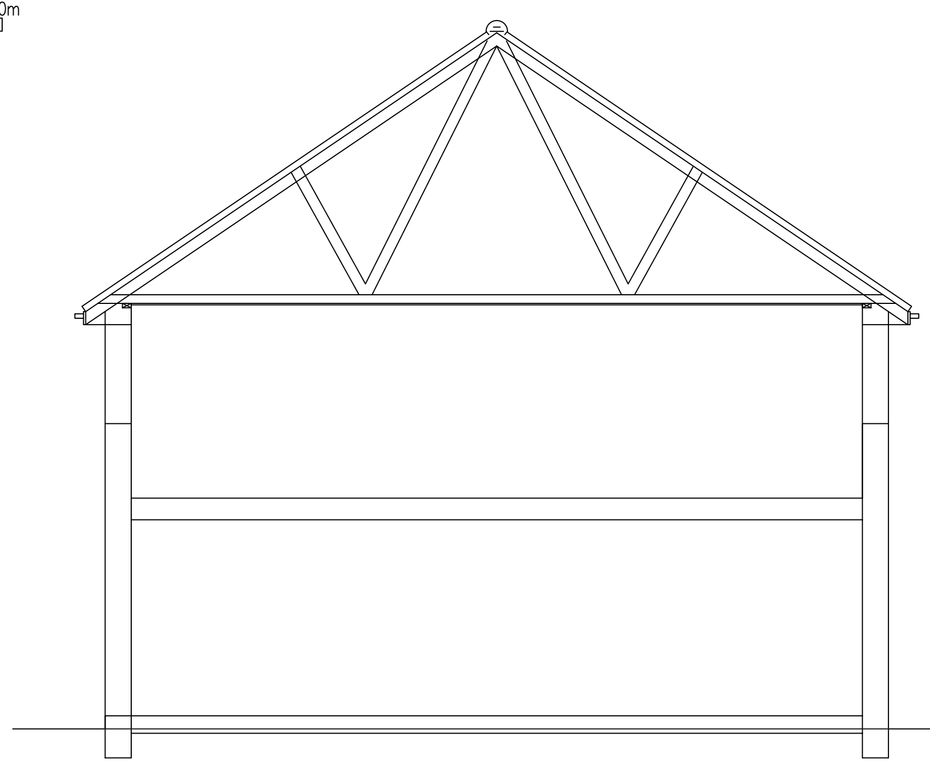

**West Facing Side Elevation**

DO NOT SCALE FROM THIS DRAWING EXCEPT FOR PLANNING AS PHOTOCOPIES WILL BE SUBJECT TO DISTORTION
DRAWINGS TO BE READ IN CONJUCTION WITH ALL OTHER ARCHITECT'S & STRUCTURAL ENGINEER'S CONTRACT DRAWINGS & SPECIFICATIONS.
ANY DISCREPANCIES MUST BE BROUGHT TO THE ATTENTION OF THE ARCHITECT IMMEDIATELY.
THE CONTRACTOR MUST VERIFY ALL DIMENSIONS BY SITE MEASUREMENT BEFORE ORDERING MATERIALS OR MANUFACTURING COMPONENTS.
SUBSTITUTE MATERIALS & PRODUCTS TO THOSE NAMED WILL BE ACCEPTABLE IF PROVEN TO BE OF EQUAL OR HIGHER PERFORMANCE AND NOT IN CONFLICT WITH OTHER ELEMENTS.

Project:

Proposed
Rear Extension & Conversion of Roofspace At:
21 Anchor Close
Shoreham Beach
West Sussex
BN43 5BY

Drawing title:

Plans & Elevations As Existing

Client: Tom Walker

© Copyright of:

Architectural & Planning Services
15 West Street
Shoreham By Sea
West Sussex
BN43 5WF

BJW

01273 441009
07856899101
e-mail: benw@bjwarchitectural.co.uk
website: bjwarchitectural.co.uk

| Scale: | Paper size |
|---|---|
| 1:50 | A1 |

| Date: | Drawn: |
|---|---|
| 05.05.2015 | BJW |

| Drg. No. | Rev'n |
|---|---|
| 01 | |

Note: All dimensions to be checked on site.