


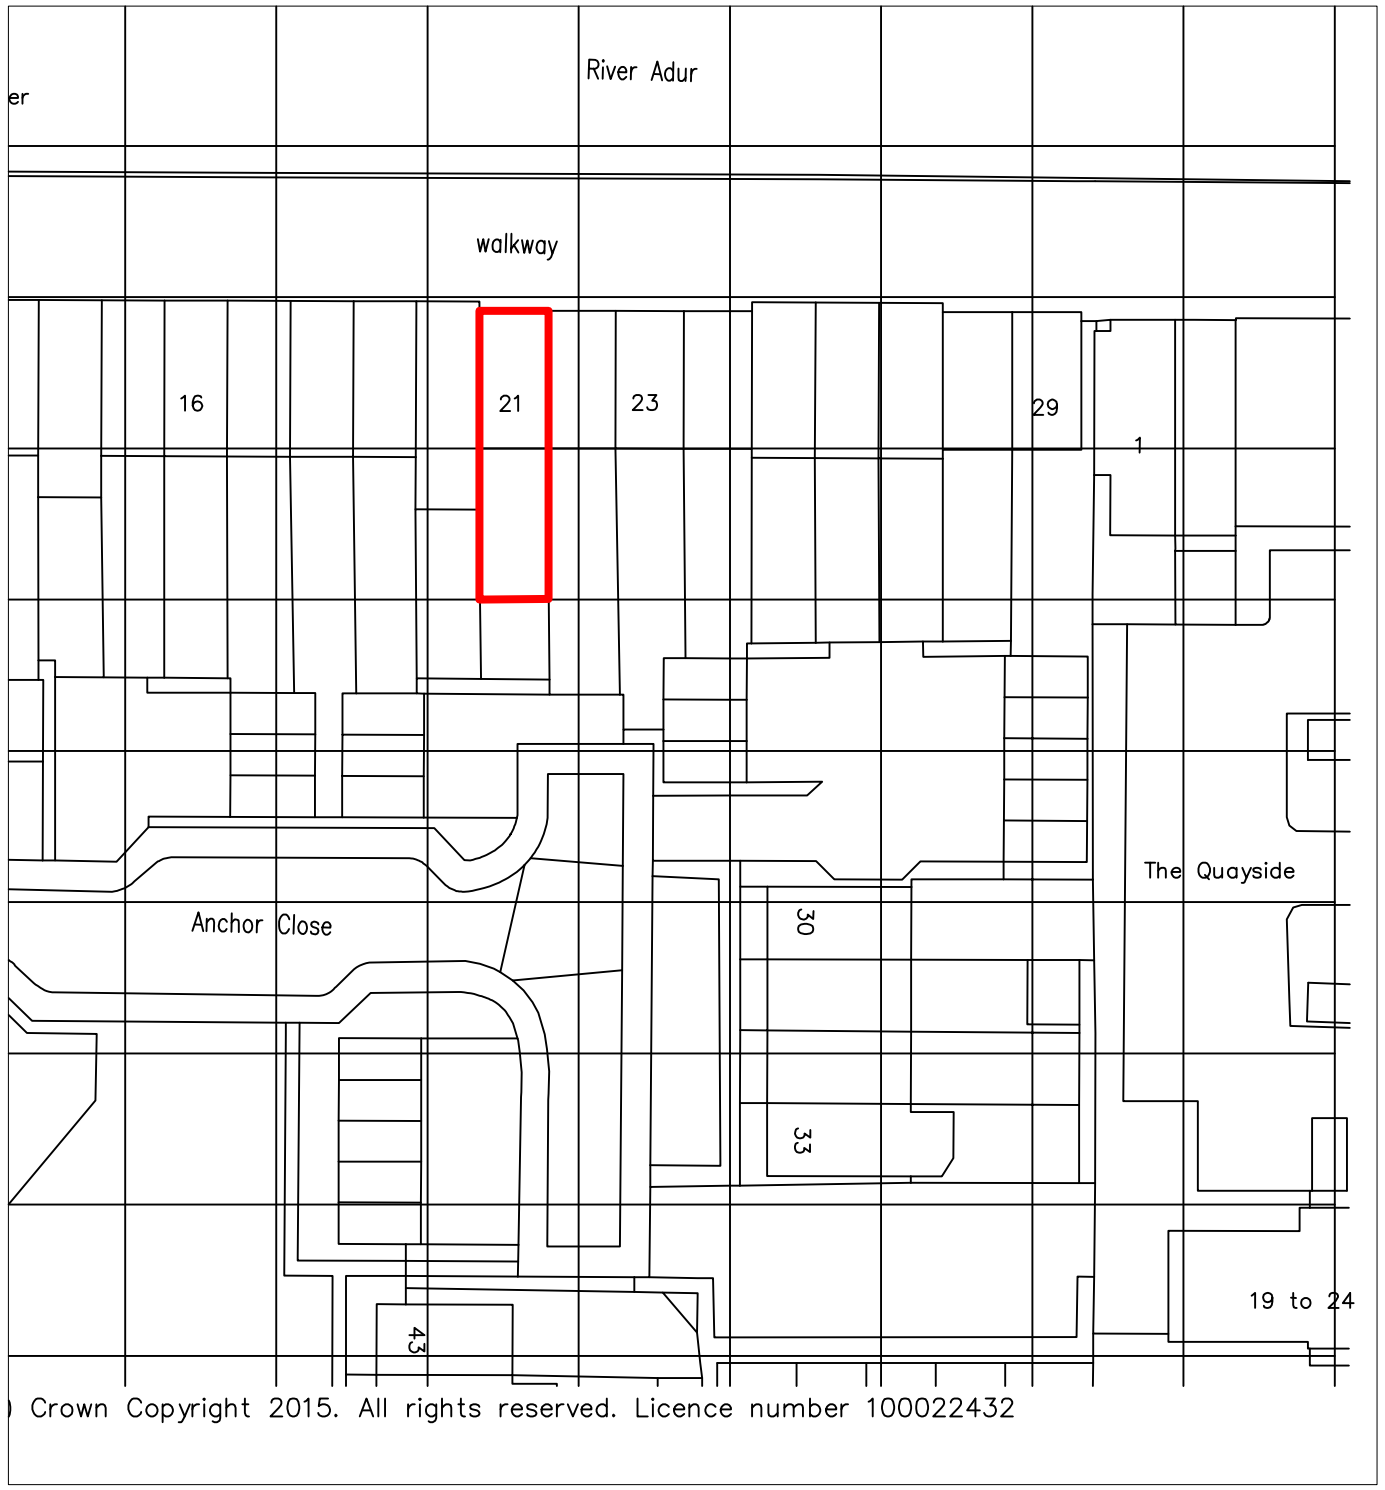


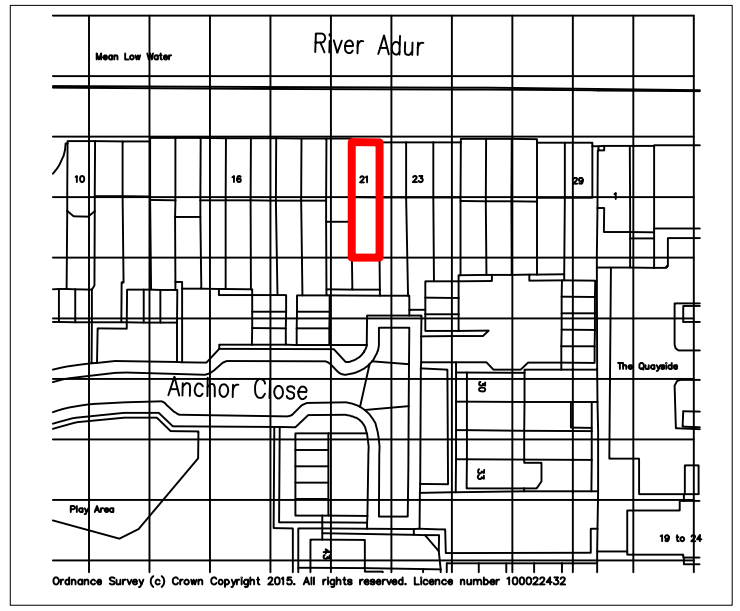


Location PLAN 1:250

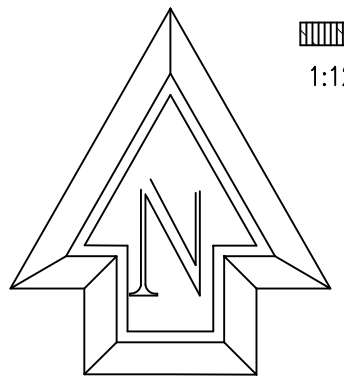


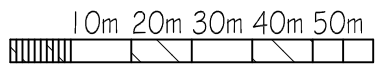

1:1250 Scale Bar

BLOCK PLAN 1:500

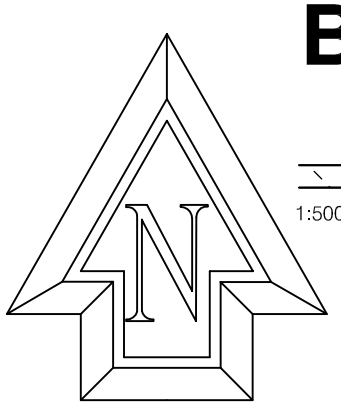

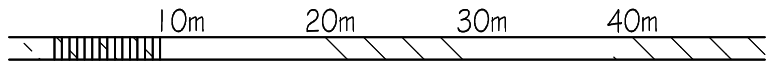

1:500 Scale Bar

Note: All dimensions to be checked on site.

Copyright of:
BJW Architectural & Planning Services
15 West Street
Shoreham By Sea
West Sussex
BN43 5WF
01273 441009
07856899101
e-mail: benw@bjwarchitectural.co.uk
website: bjwarchitectural.co.uk

Project:
Proposed extension at:
21 Anchor Close
Shoreham Beach

Title:
BLOCK & Location PLAN

Client:

Scale:
1:500, 1:1250 @ A3 paper size

Date: 16.3.2015

Drawn: BJW

Drg. No. 05

Rev'n