

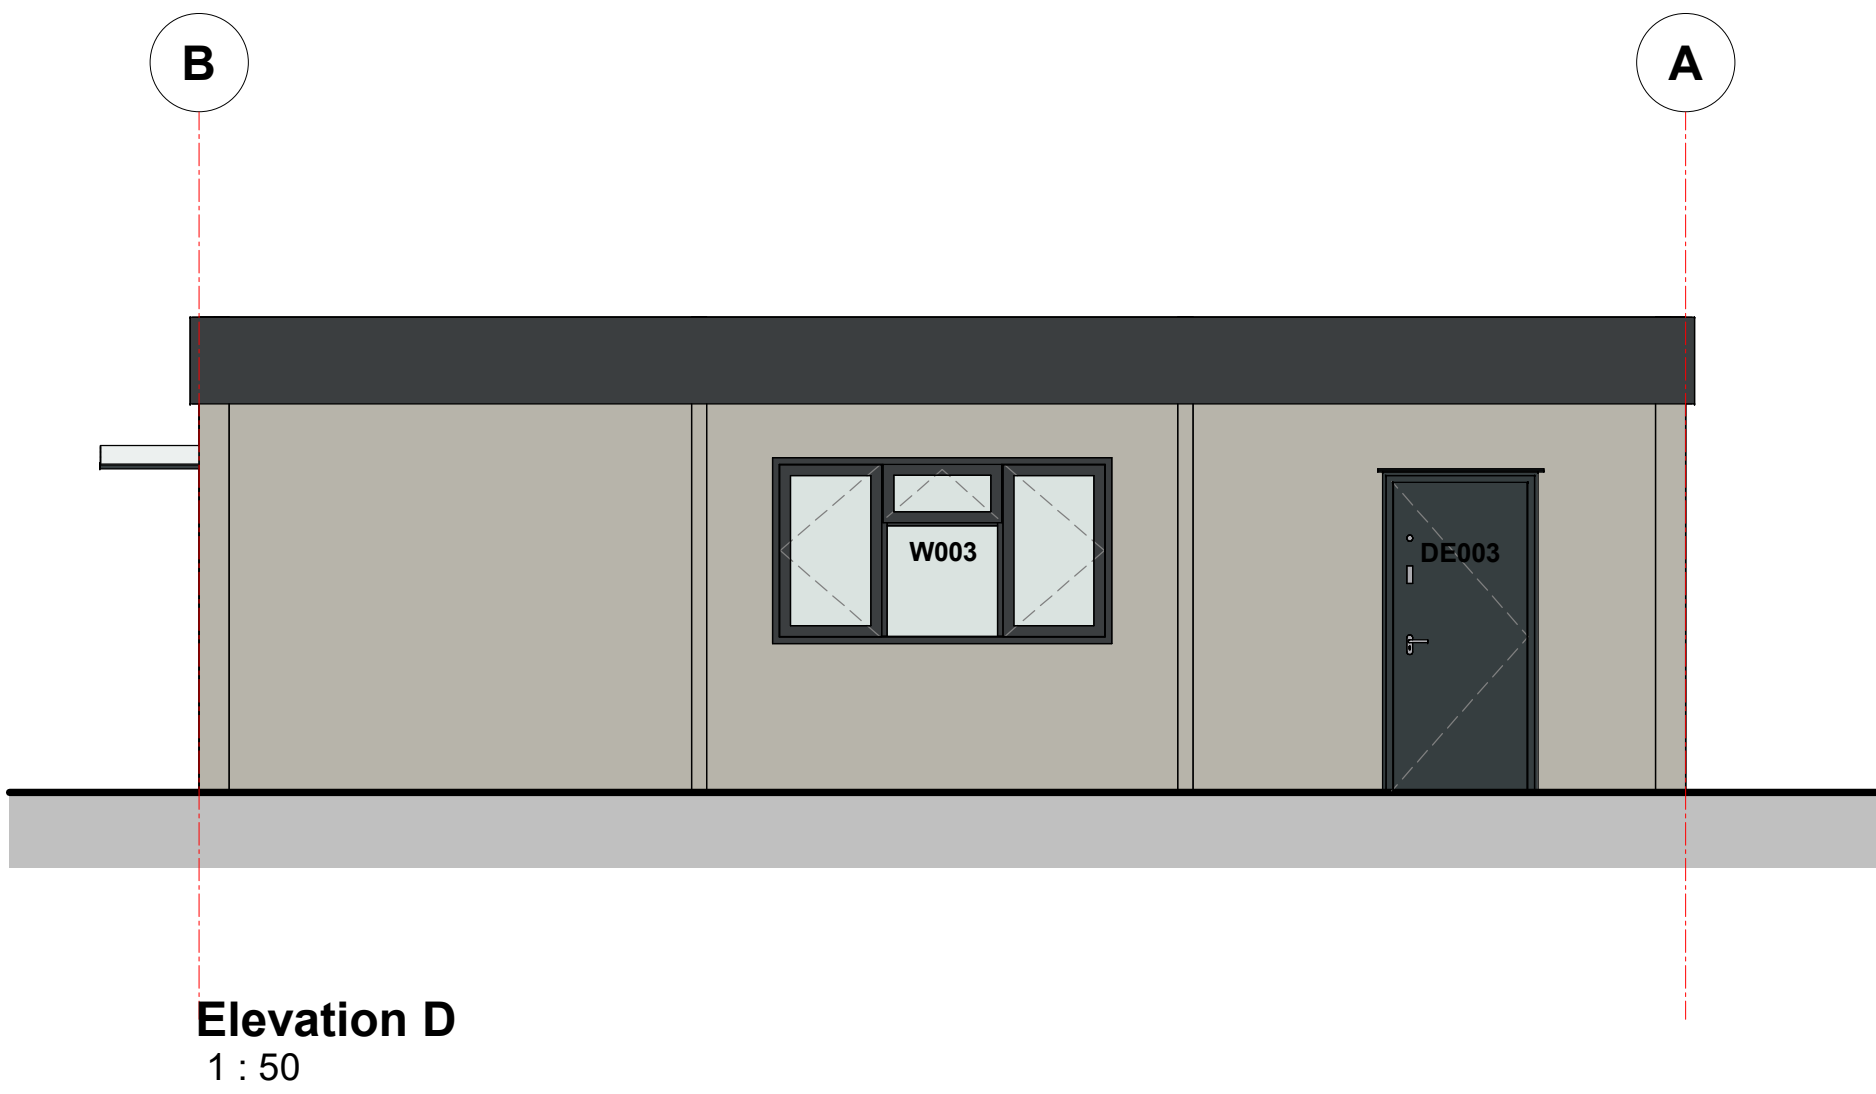
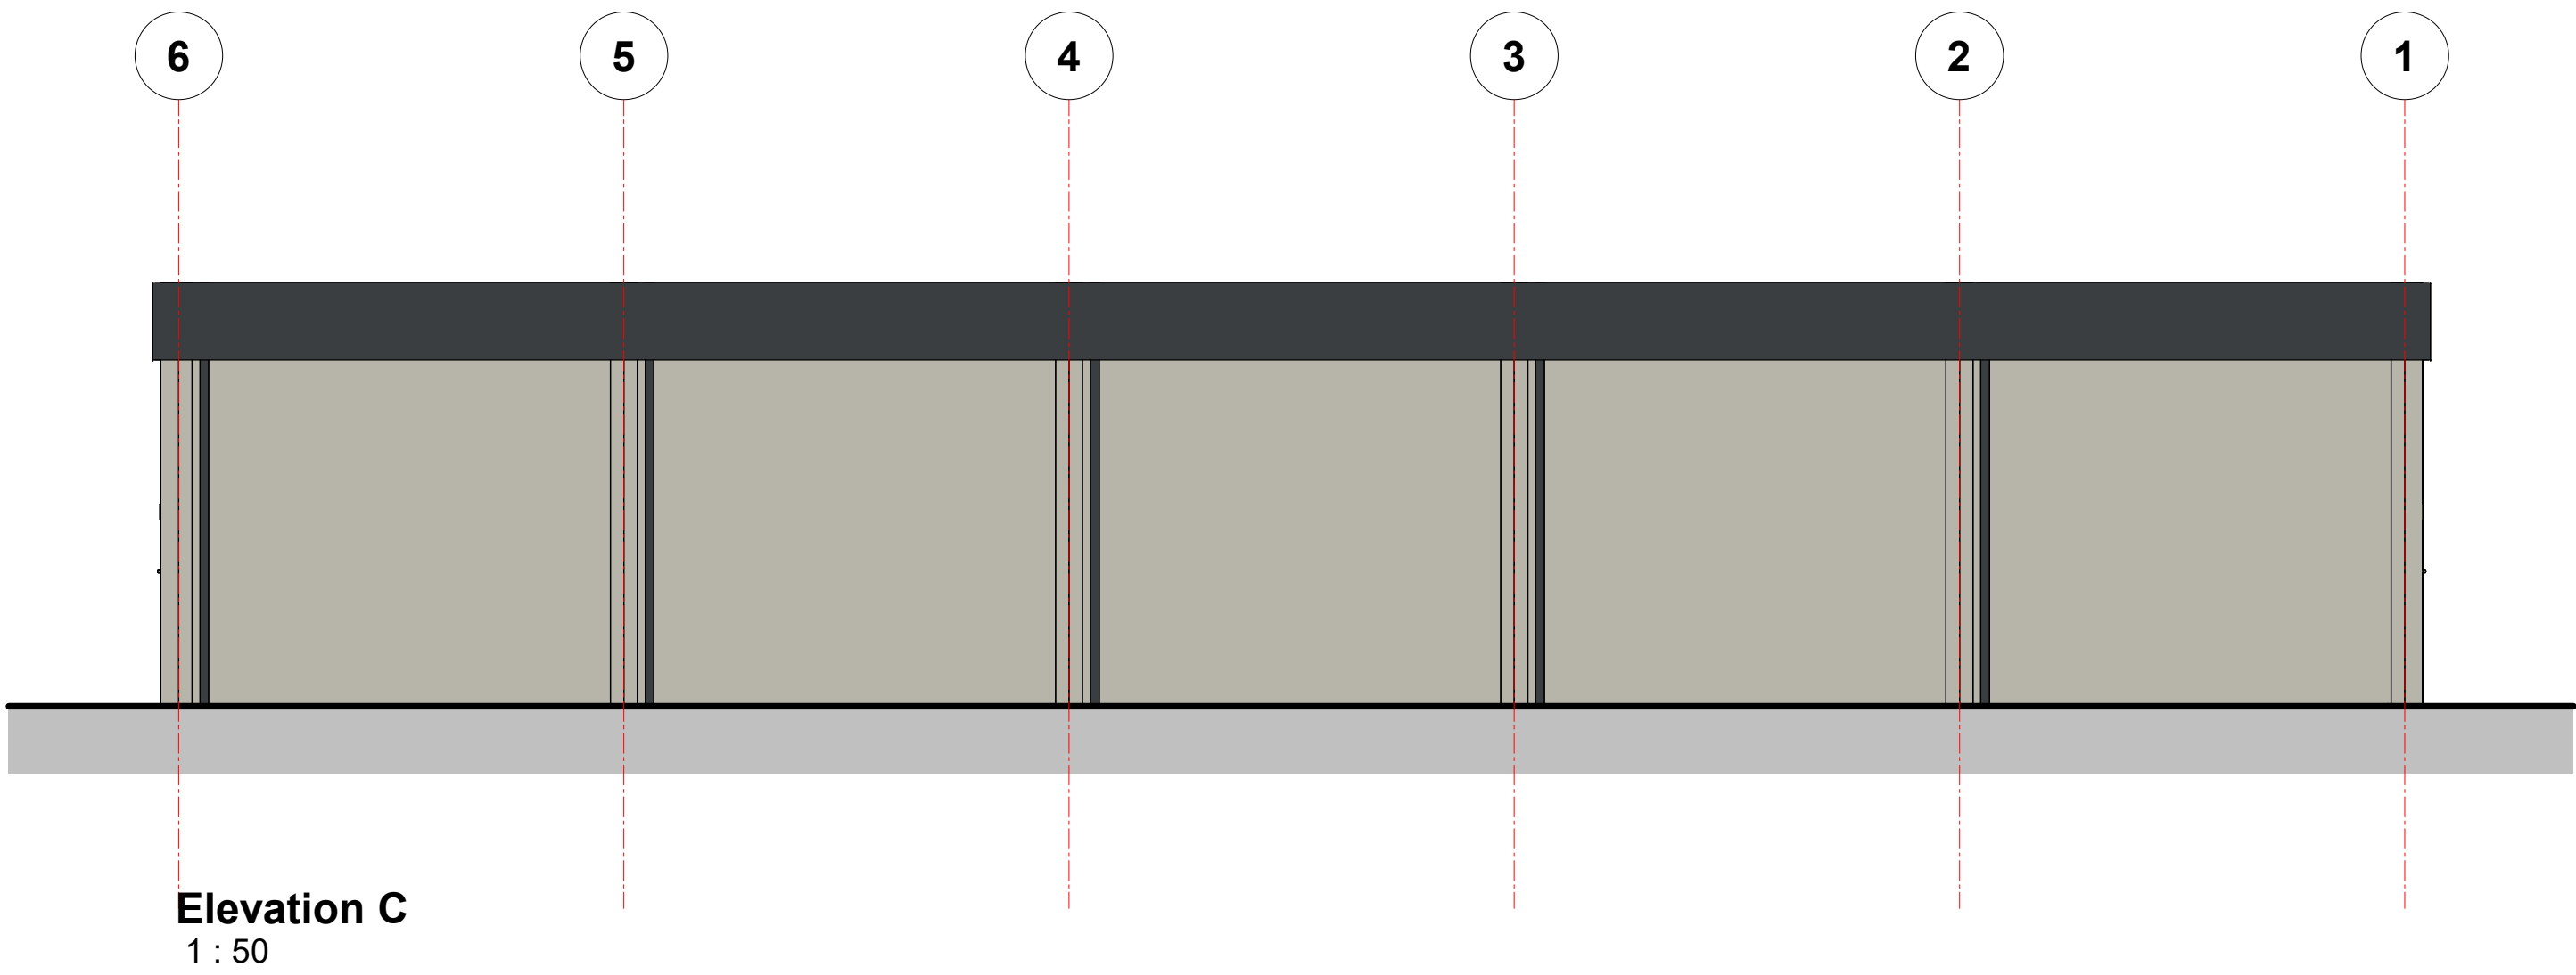


Rev:	Date:	Description:	By:	Chk:
P01	12/08/25	First Issue	MC	SPM
P02	15/08/25	Door/Window numbers indicated	MC	SPM
P03	18/08/25	Building indicated 'recessed' to suit meeting comments 18th August 2025, elevations updated to suit	MC	SPM
P04	22/09/25	Module elevation colour appearance corrected	MC	SPM

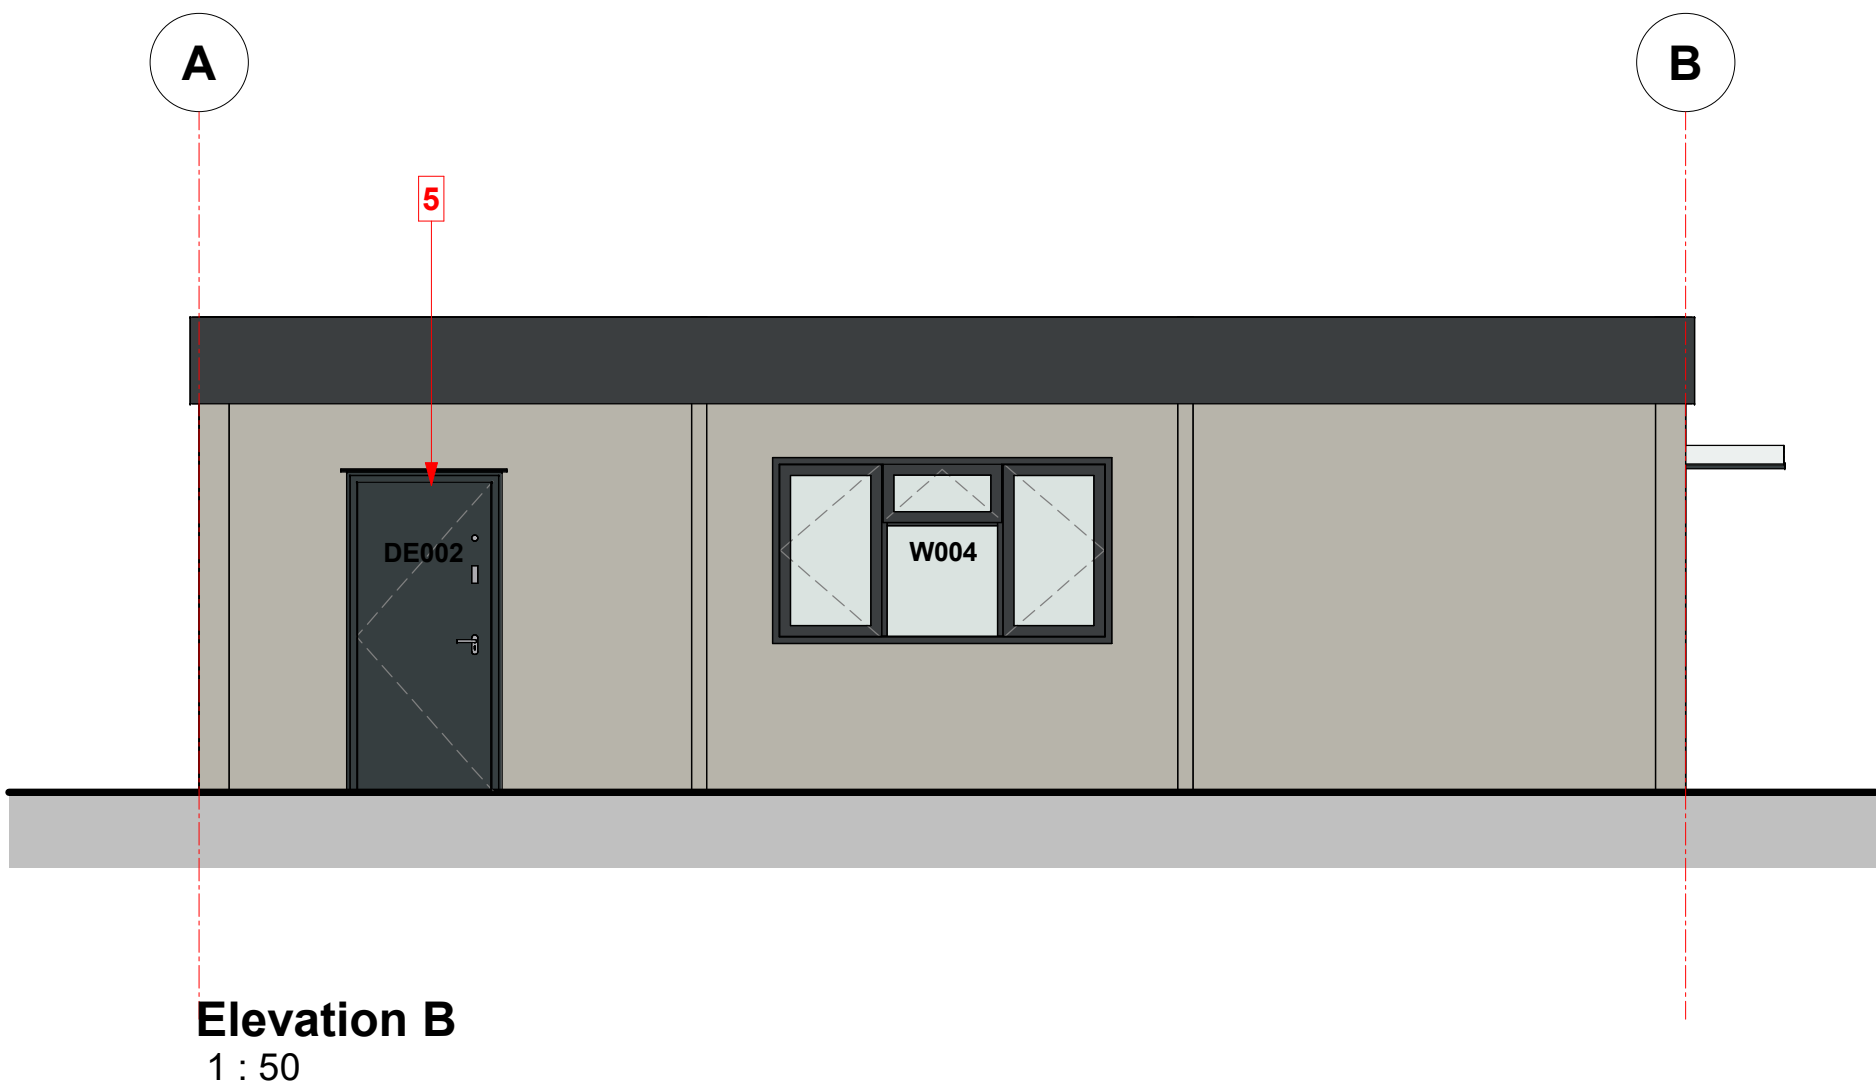

MATERIALS KEY

- Module Wall Panel** - (Colour: Goosewing Grey BS 10A05)
- Module Fascia** - 575mm flat fascia (Colour: Anthracite Grey RAL 7016)
- Windows** - Double glazed uPVC (Colour: Anthracite Grey RAL 7016)
- Door** - Polyester powder coated aluminium double glazed (Colour: Anthracite Grey RAL 7016)
- Door** - Insulated polyester powder coated solid faced (Colour: Anthracite Grey RAL 7016)
- Polycarbonate Canopy** - Polyester powder coated supports (Colour: RAL 7016 Anthracite Grey)

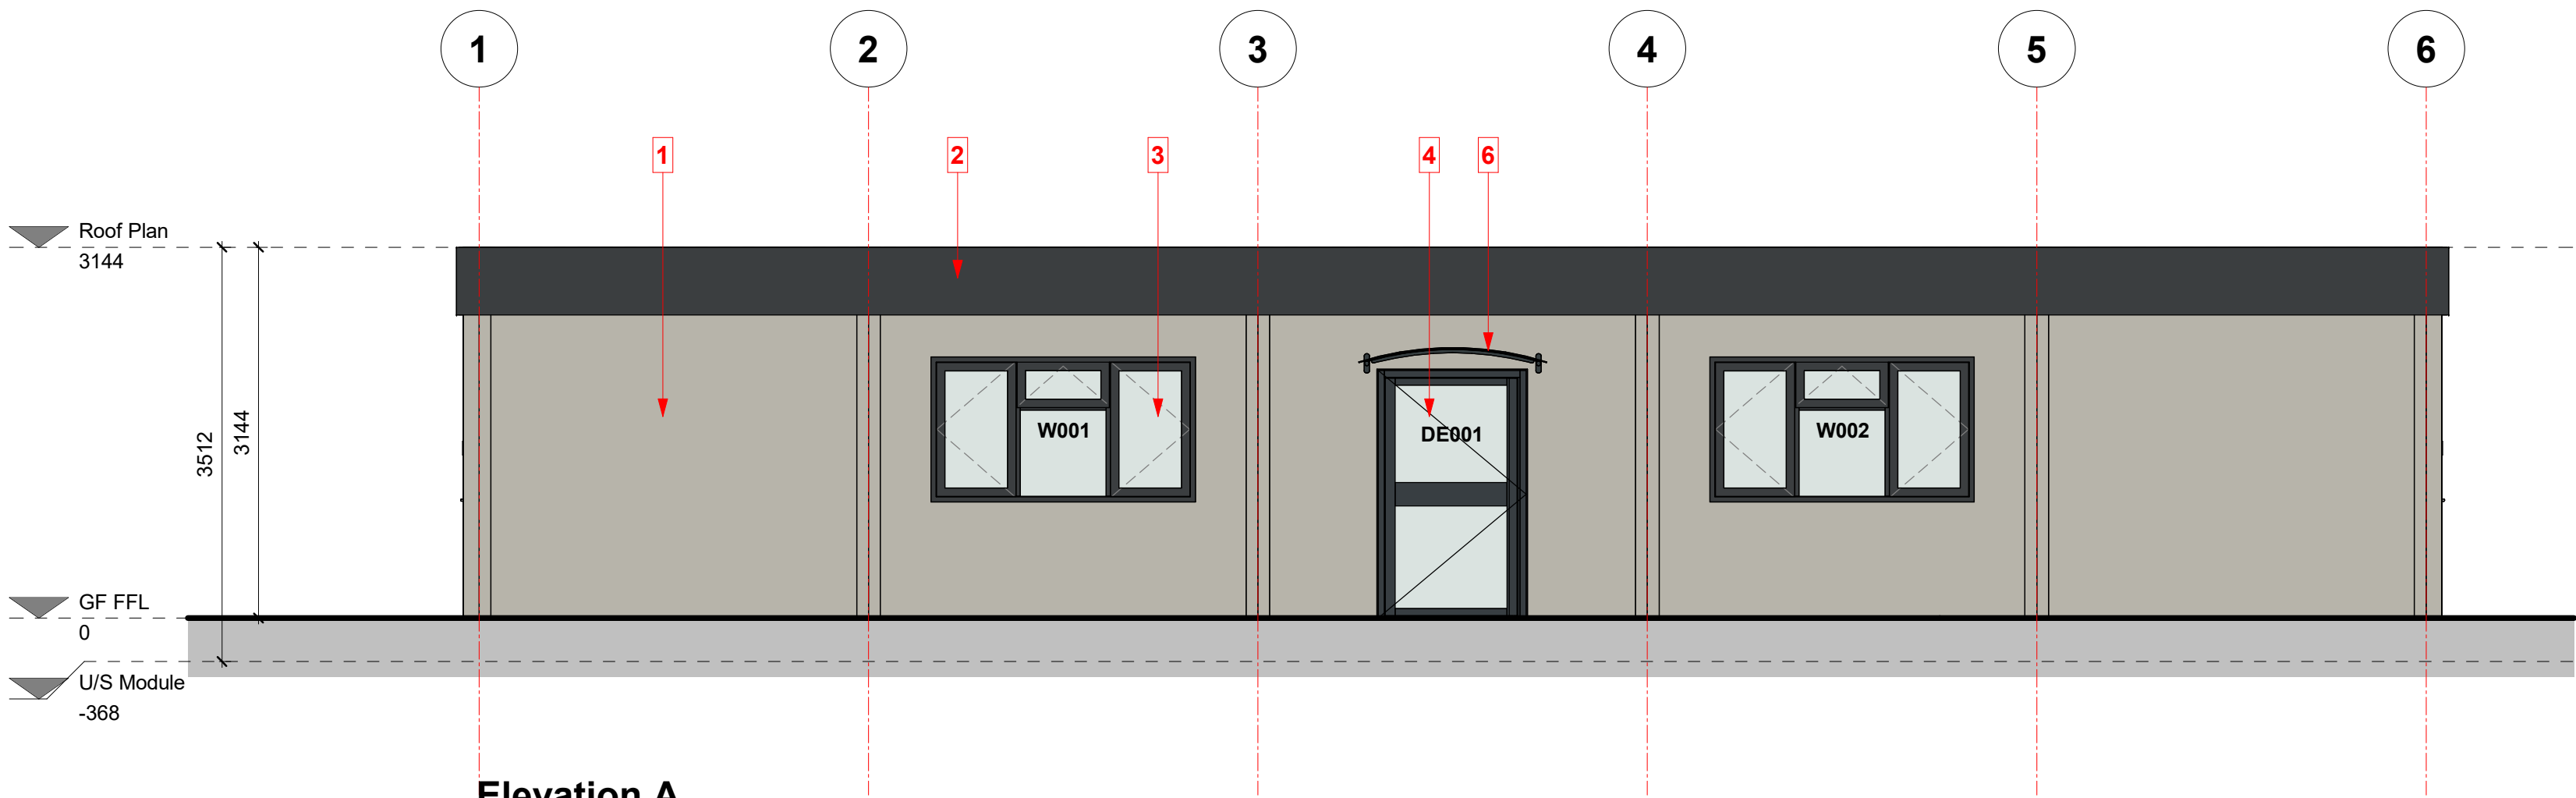

Status: S0 Purpose Of Issue: Preliminary
Client: Turner & Townsend
Project: YIF Adur Council
Title: G.A Elevations

Scale @ A1: 1 : 50 Date: 16/07/25 Drawn By: MC Checked By: SPM
Opportunity Number: OPP1368970 Project Number:

Document Number: PTK - A1 - 00 - D - A - 2001 Rev: P04

