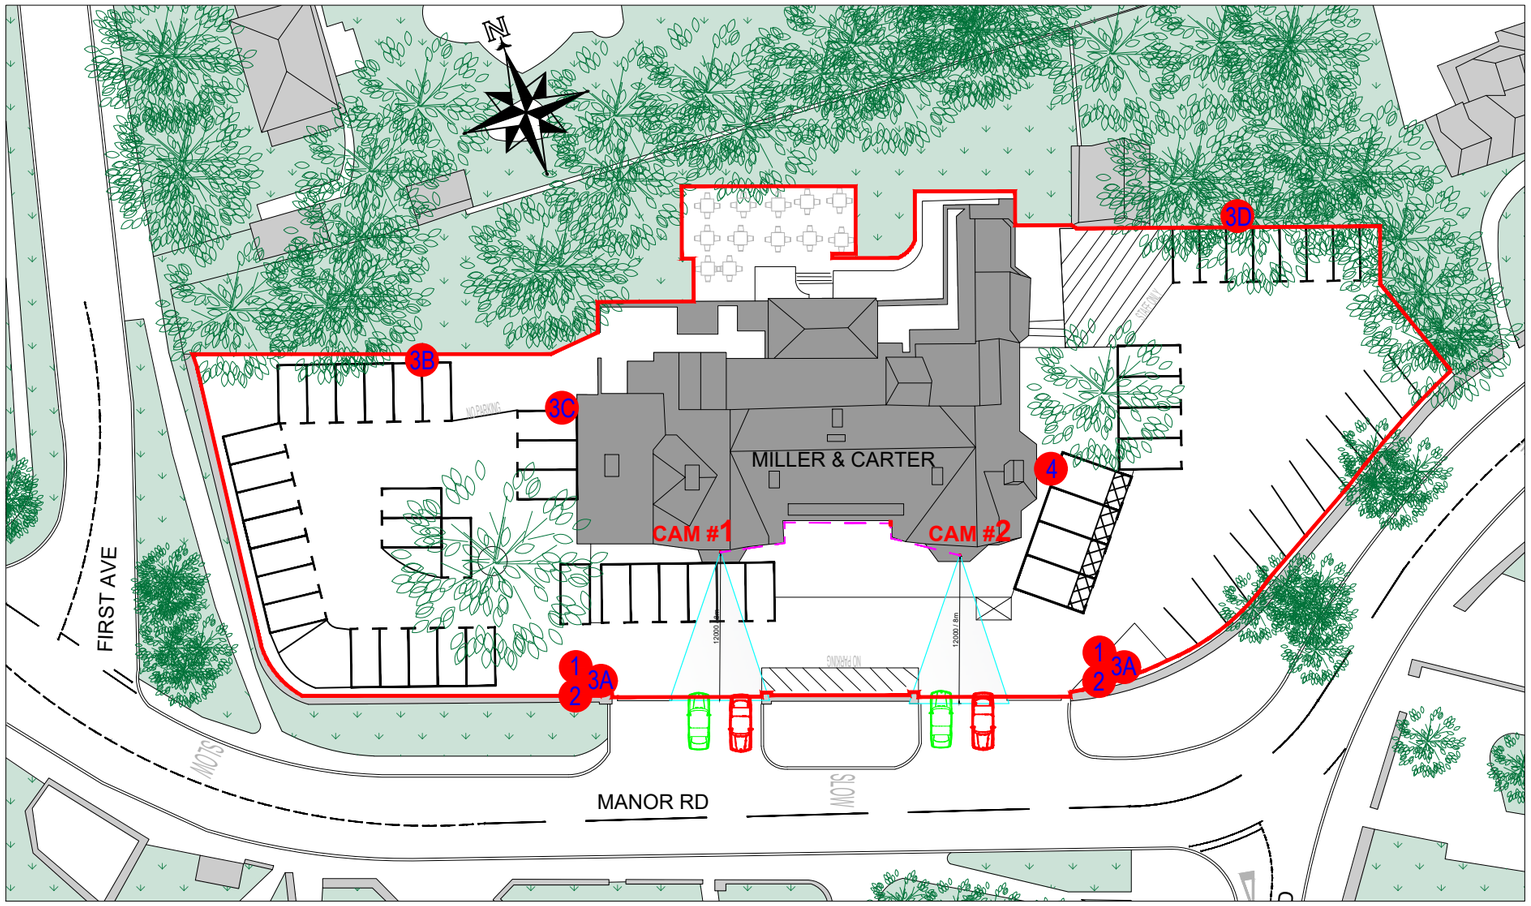

SCALE 1:500 @A3 SIGNAGE

1:500

10m 0 10m 20m 30m 40m 50m

SIGNAGE TABLE

	SIGN DESCRIPTION	SIGN LOCATION	QUANTITY	SIGN SIZE
1	BPA	ENTRANCE POST	2	700mm X 900mm X 3mm
2	DISC	ENTRANCE POST	2	700mm X 450mm X 3mm
3A	MB ANPR GUEST ONLY	ENTRANCE POST	2	700mm X 900mm X 3mm
3B	MB ANPR GUEST ONLY	CAR PARK ON POST	1	700mm X 900mm X 3mm
3C	MB ANPR GUEST ONLY	ON WALL	1	700mm X 900mm X 3mm
3D	MB ANPR GUEST ONLY	CAR PARK ON POST	1	700mm X 900mm X 3mm
4	DISABLED	ON WALL	1	450mm X 450mm X 3mm

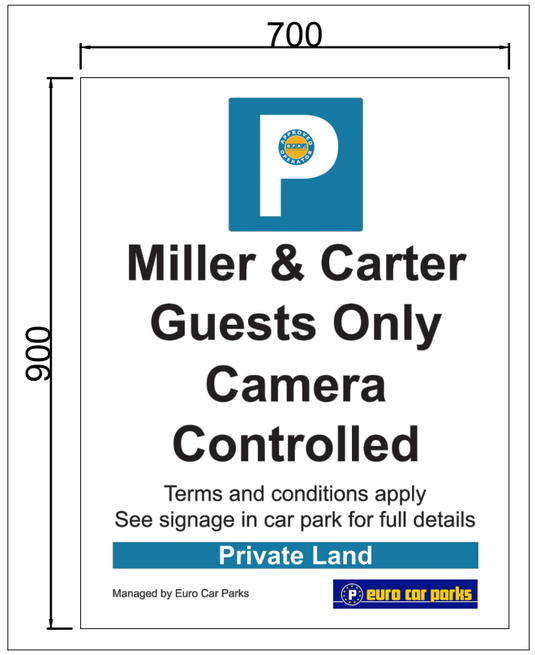

KEY NUMBER - 1
LOCATION - ENTRANCE POST
SIGN DESCRIPTION - BPA
SIGN SIZE - 700mm X 900mm X 3mm
QUANTITY OF SIGN - 2
SCALE - 1:10



KEY NUMBER - 4
LOCATION - ON WALL
SIGN DESCRIPTION - DISABLED
SIGN SIZE - 450mm X 450mm X 3mm
QUANTITY OF SIGN - 1
SCALE - 1:10

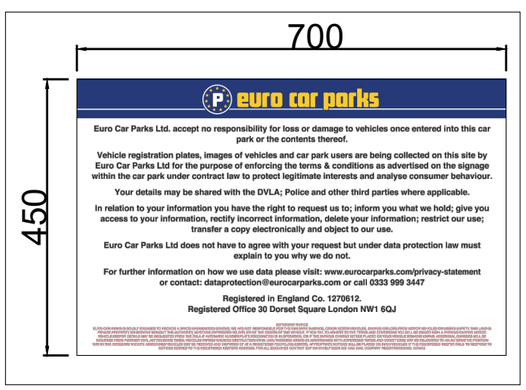

KEY NUMBER - 2
LOCATION - ENTRANCE POST
SIGN DESCRIPTION - DISC
SIGN SIZE - 700mm X 450mm X 3mm
QUANTITY OF SIGN - 2
SCALE - 1:10



KEY NUMBER - 3
LOCATION - REFER TO SIGNAGE TABLE
SIGN DESCRIPTION - MB ANPR GUEST ONLY
SIGN SIZE - 700mm X 900mm X 3mm
QUANTITY OF SIGN - 5
SCALE - 1:10

euro car parks

Euro Car Parks Ltd
30 Dorset Square
London NW1 6QJ
+44 (0)20 7563 3000

Registered in England & Wales, Registration No 1270612

DRAWING NO.	REVISION.	DATE.	PIA:	SITE:
3018-DWG-03-03	03	15/02/2022		SIGNAGE PLAN M&B - MILLER & CARTER LANCING - BN15 0EU
SCALE AT.	DRAWN.	CHECKED.		
AS SHOWN	HV			

REVISIONS:

REV:	DESCRIPTION:	BY:	DATE:
01	SIGNAGE PLAN SHEET LAYOUT	HV	15/02/22
02	DRAWING NAME ADDED.	HV	23/03/22
03	SIGNAGE PLAN UPDATED	HV	18/05/22