
Plan 1 of 6

The property owner is required to serve a party structure notice on the adjoining owner as required by The Party Wall etc Act 1996.

Certificate of lawfulness application only

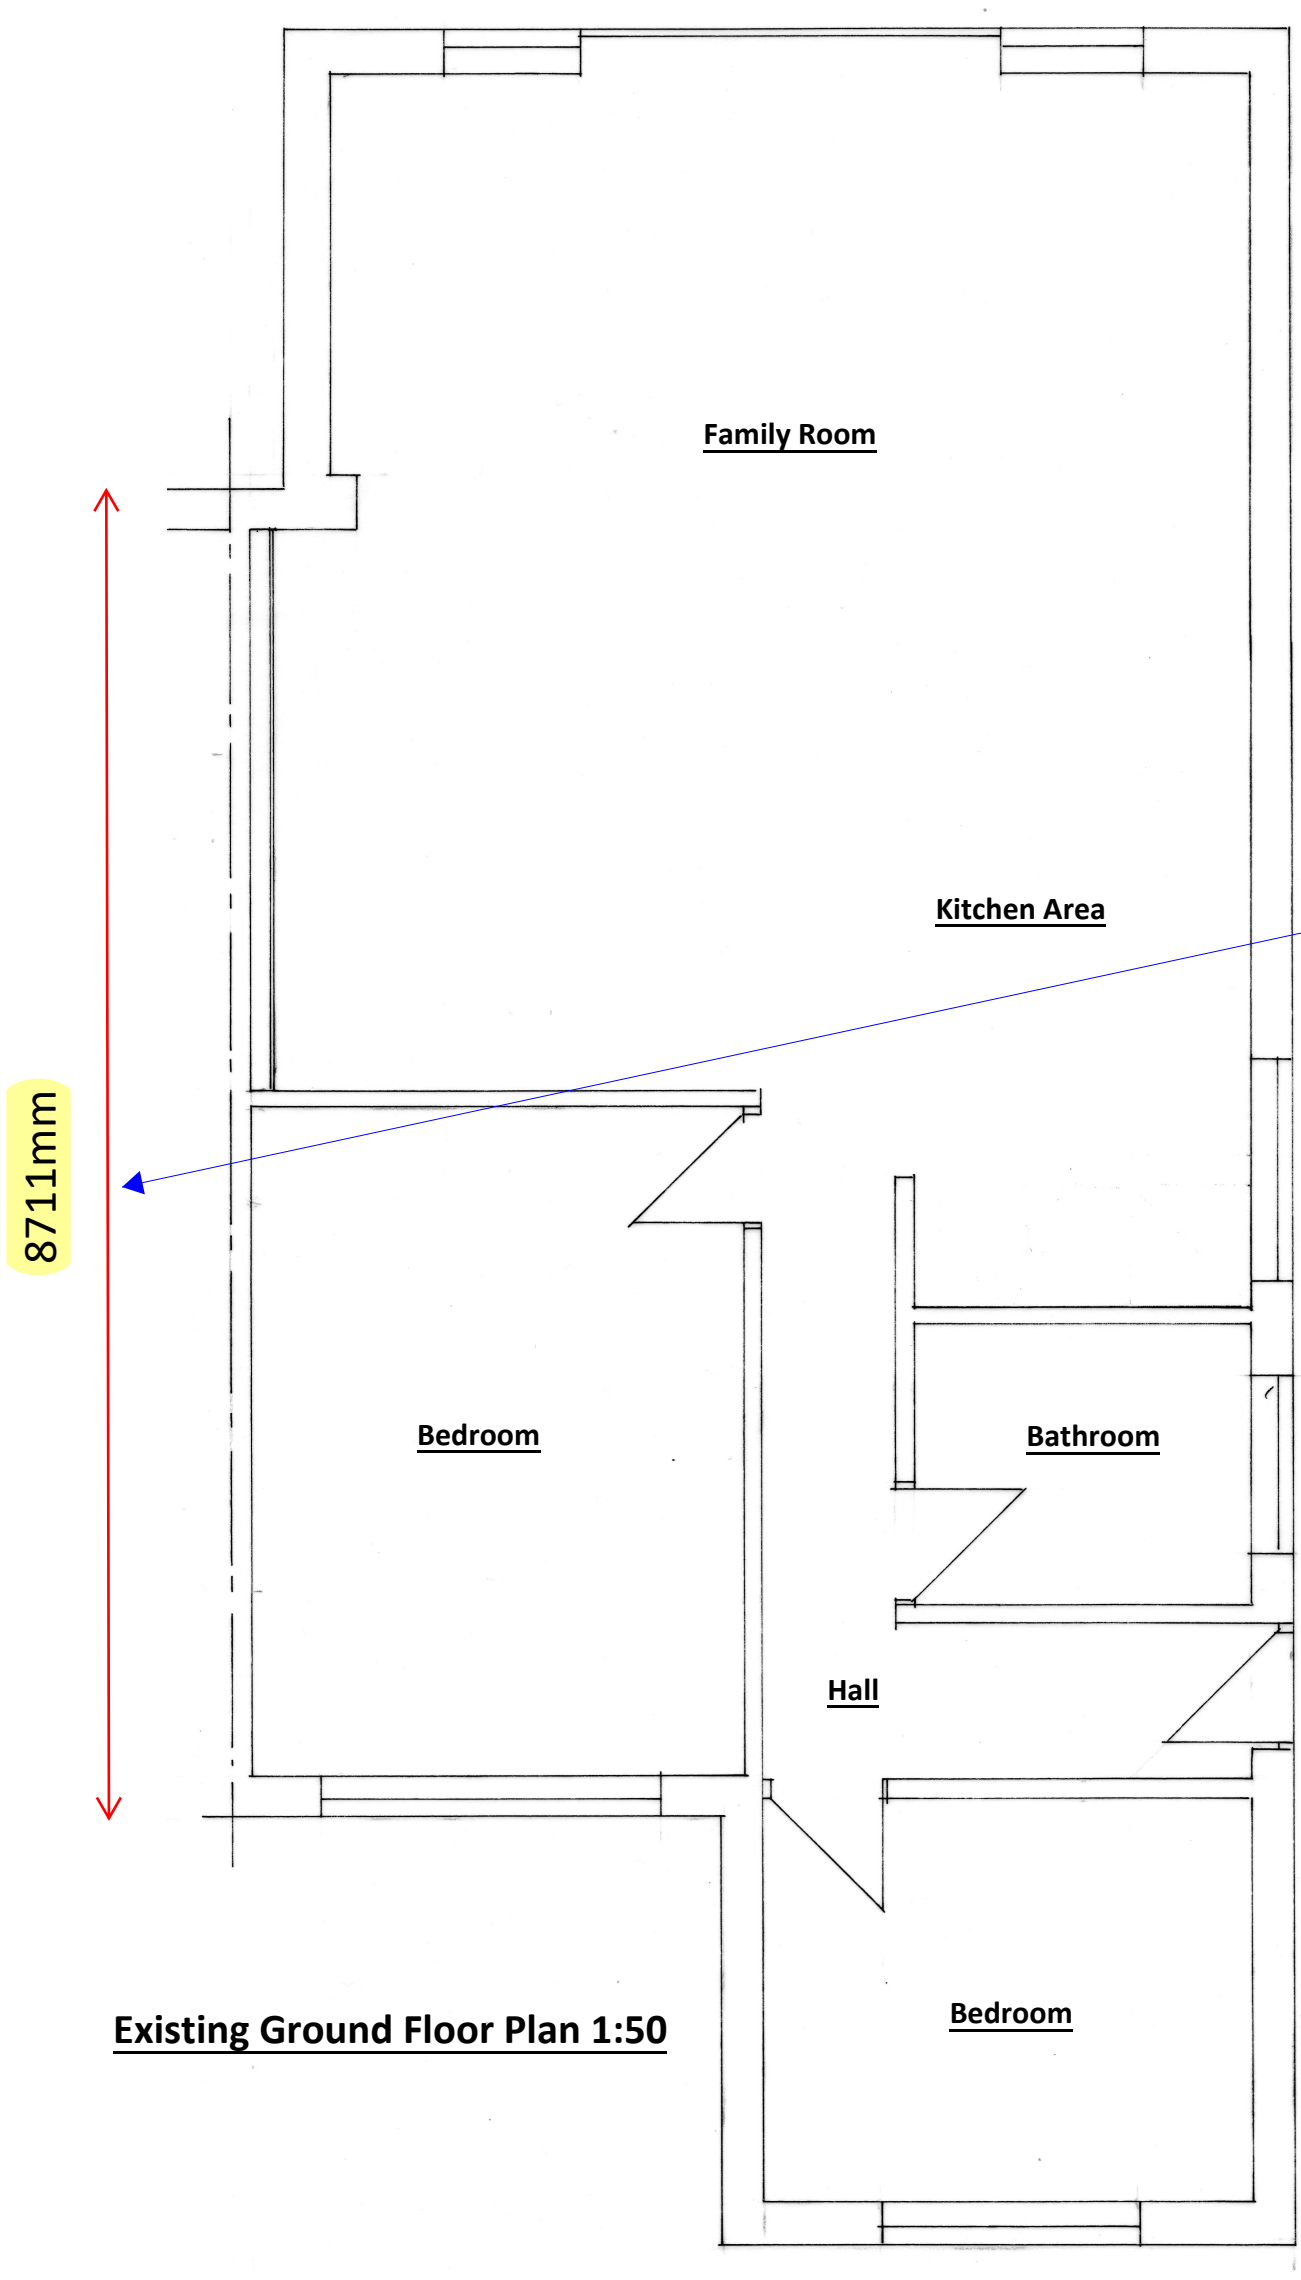

Length of extended ridge is therefore

8711/2 =4355mm

Existing Ground Floor Plan 1:50

0 1 2 3 4 5 6 7 8 9 10 1:100

0 1 2 3 4 5 6 7 8 9 10 1:50 @ A3

cabe chartered association of building engineers

BSB S.Barrett Architectural, Structural & Party Wall Services stevebsbltd@yahoo.com 07974 715009 cabe chartered association of building engineers	32 Abbey Road, Lancing	Loft Conversion DRAWN BY: Steve Barrett C.Build E, CABE	CLIENT: Mr & Mrs Cook DATE: 17.07.2023 DRWG No: C/23010/1/A	A3