
Certificate of lawfulness application only

Plan 2 of 6

The property owner is required to serve a party structure notice on the adjoining owner as required by The Party Wall etc Act 1996.

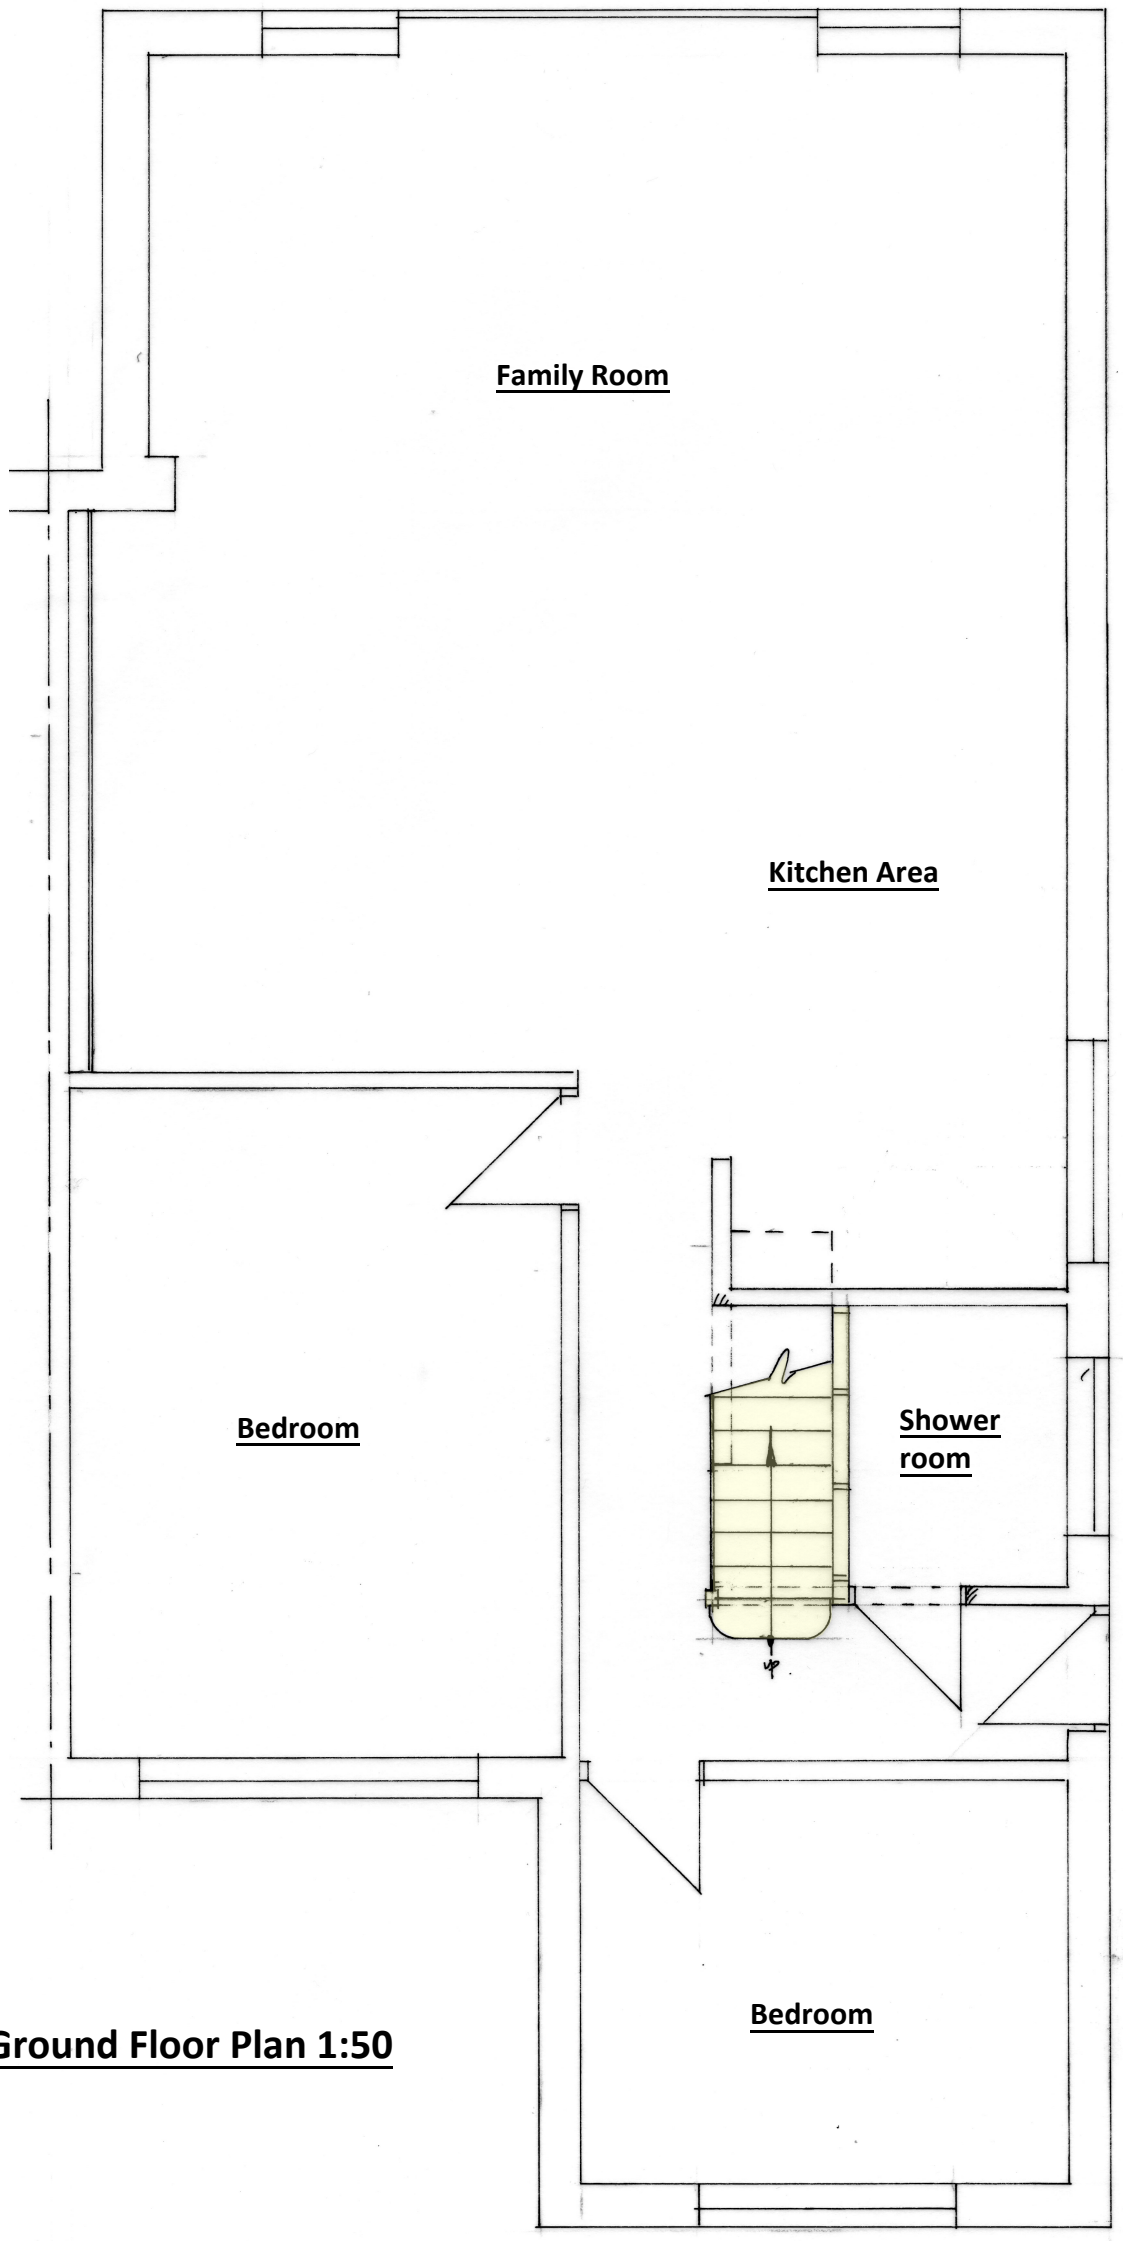

Proposed Ground Floor Plan 1:50

1:100

0 1 2 3 4 5 6 7 8 9 10

1:50 @ A3

0 1 2 3 4 5 6 7 8 9 10

cabe chartered association of building engineers

BSB S.Barrett Architectural, Structural & Party Wall Services

stevebsbltd@yahoo.com
07974 715009

cabe chartered association of building engineers

32 Abbey Road, Lancing

Loft Conversion

DRAWN BY: *Steve Barrett C.Build E, CABE*

CLIENT: Mr & Mrs Cook

DATE: 17.07.2023

DRWG No: C/23010/2

A3