
Certificate of Lawfulness application only

Plan 3 of 3

The property owner is required to serve a party structure notice on the adjoining owner as required by The Party Wall etc Act 1996.

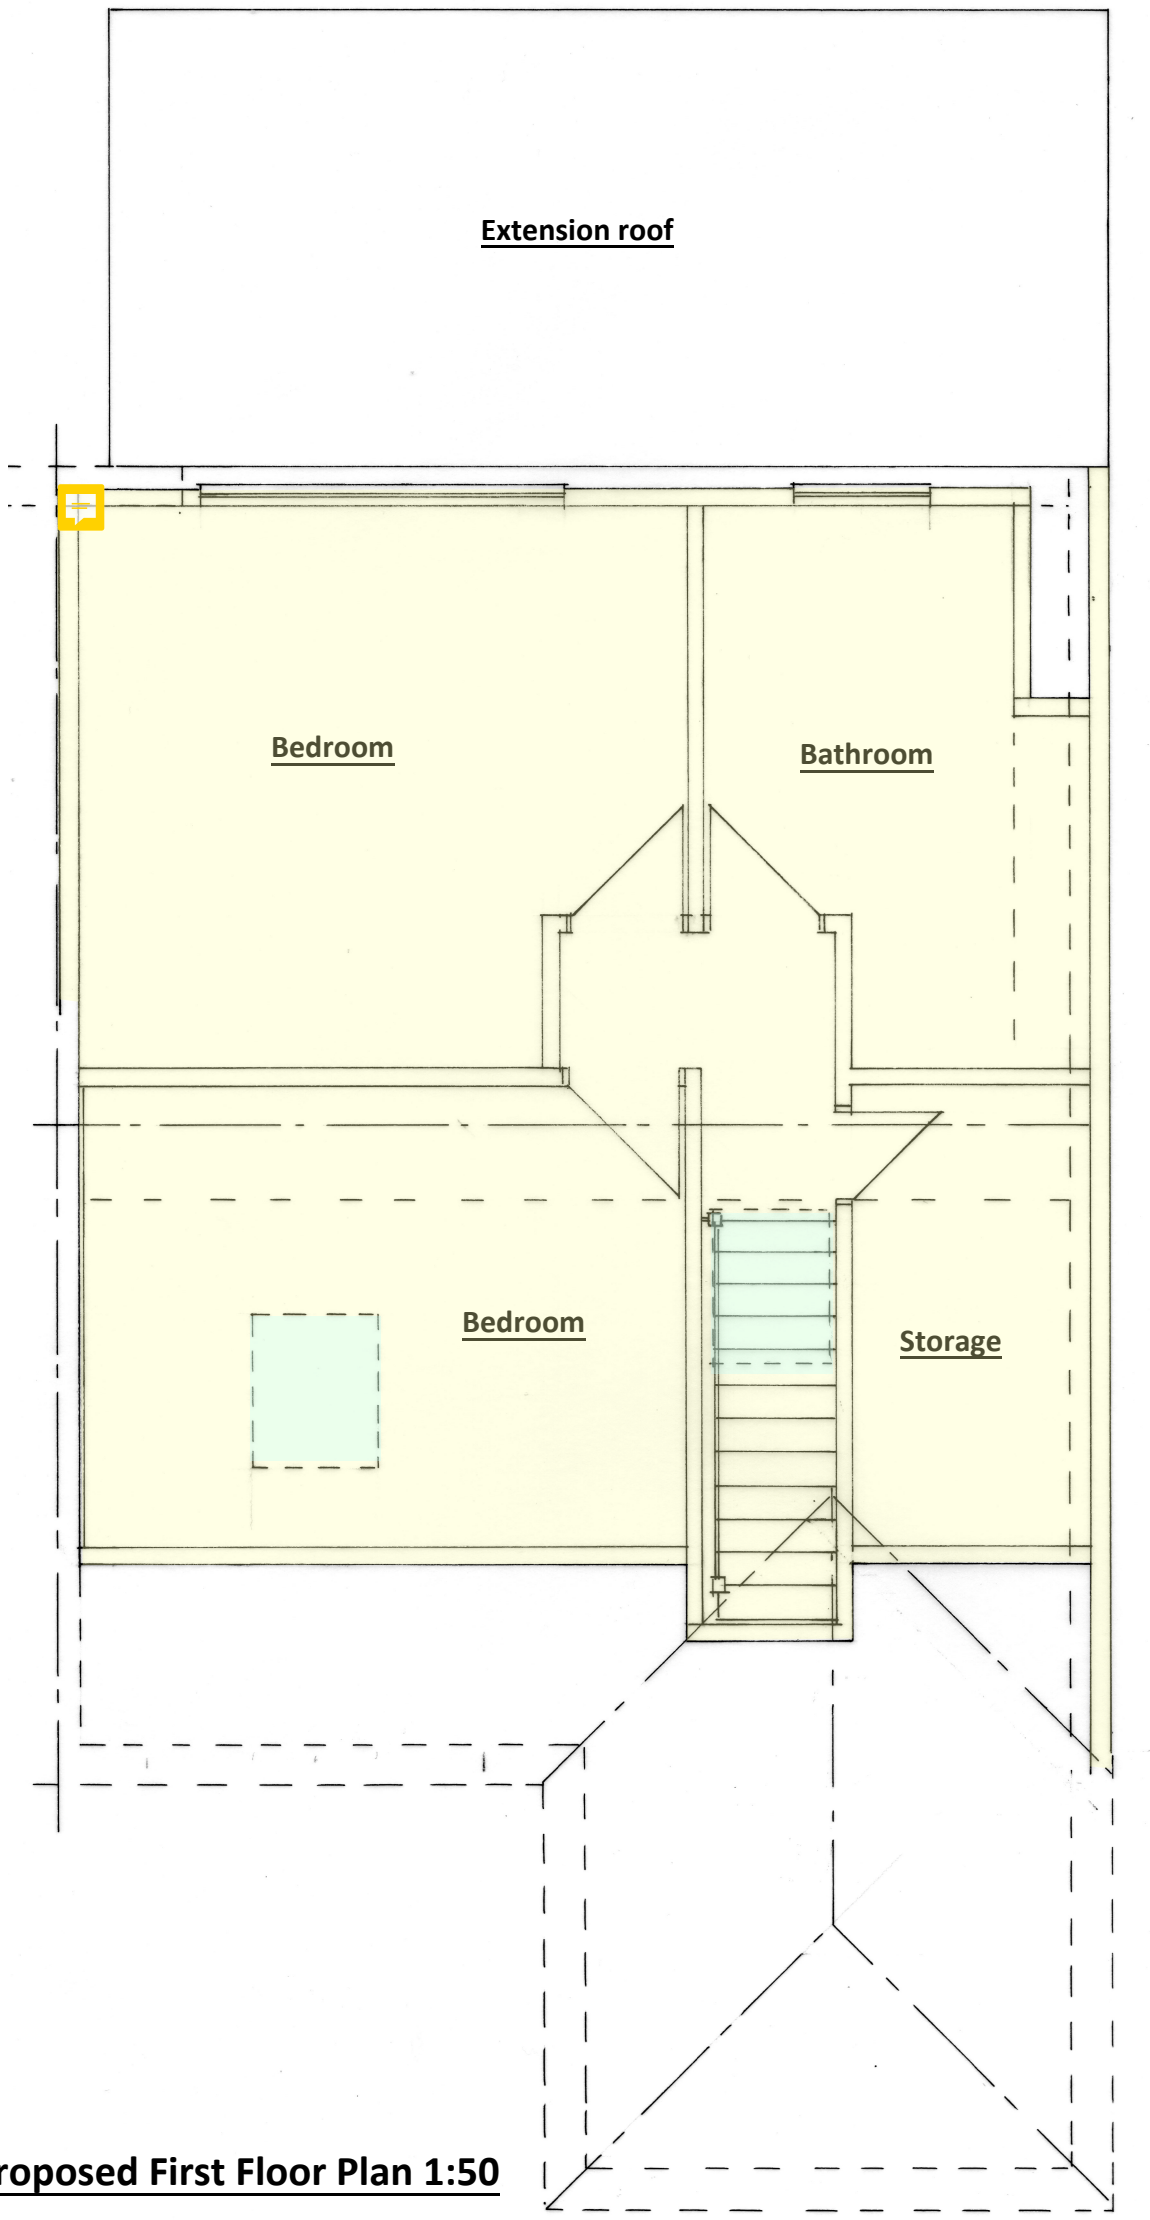

Proposed First Floor Plan 1:50

1:100

1:50 @ A3

cabe chartered association of building engineers

BSB *S.Barrett Architectural, Structural & Party Wall Services* *stevebsbltd@yahoo.com* *07974 715009* cabe chartered association of building engineers	**32 Abbey Road, Lancing**	**Loft Conversion** **DRAWN BY:** *Steve Barrett C.Build E, CABE*	**CLIENT:** Mr & Mrs Cook **DATE:** 17.07.2023 **DRWG No:** C/23010/3	**A3**