

1 North West Elevation
Scale: 1:100

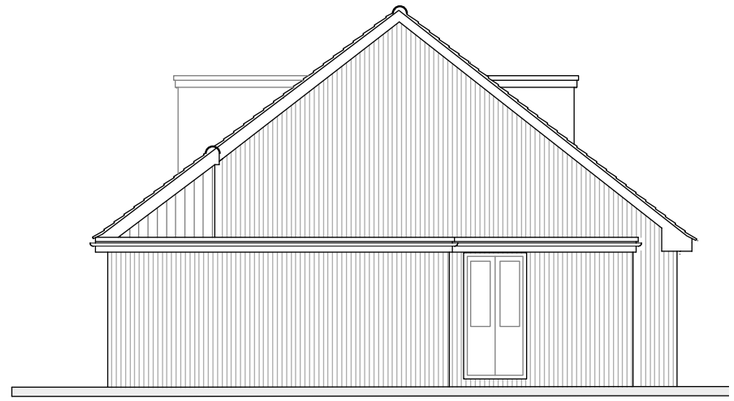

2 South West Elevation
Scale: 1:100

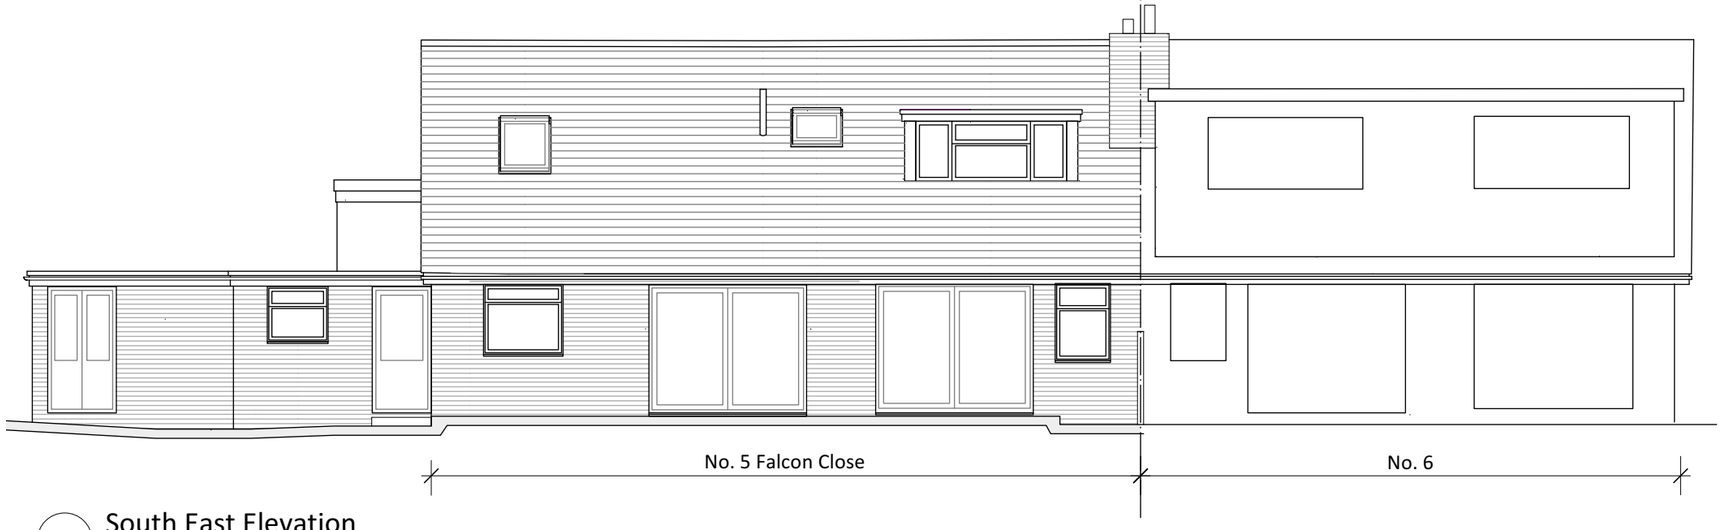

3 South East Elevation
Scale: 1:100

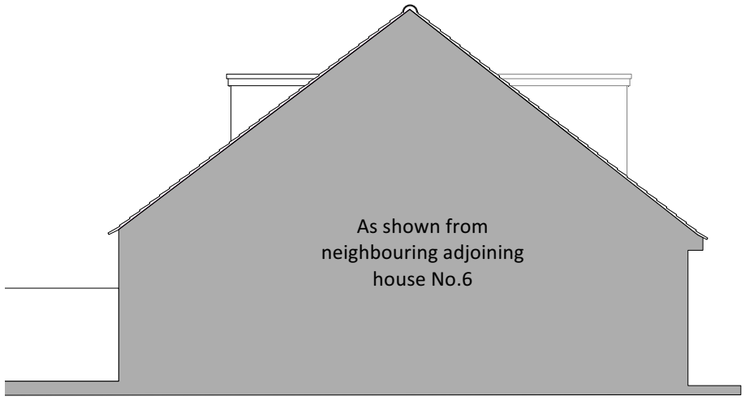

4 North East Elevation
Scale: 1:100

Disclaimer:

This drawing is the copyright of archangels ARCHITECTS Ltd and may not be reproduced or used except by written permission.

Figured dimensions to have precedence over scaling. Check all site dimensions prior to fabrication. Refer any discrepancies found to archangels ARCHITECTS Ltd.

Revisions:

			Checked
**	dd/mm/yyyy	**	**

PENDING APPROVAL FROM
LA PLANNING DEPARTMENT

1:100 | 1m | 2 | 3 | 4 | 5 | 6

Dwg No. **17049-P-003**

Drawing Title	Existing Elevations
Address	5 Falcon Close, BN43 5HN
Client	Andy & Dawn England
Scale	1:100 @ A3
Stage	Planning
Drawn by	AD
Checked by	AD

archangels ARCHITECTS

create your dream home

archangels ARCHITECTS Ltd
3 dorset place, brighton BN2 1ST
e: info@aaarchitects.co.uk, t: 01273 267184
www.aaarchitects.co.uk