


1 Ground Floor Plan
Scale: 1:100

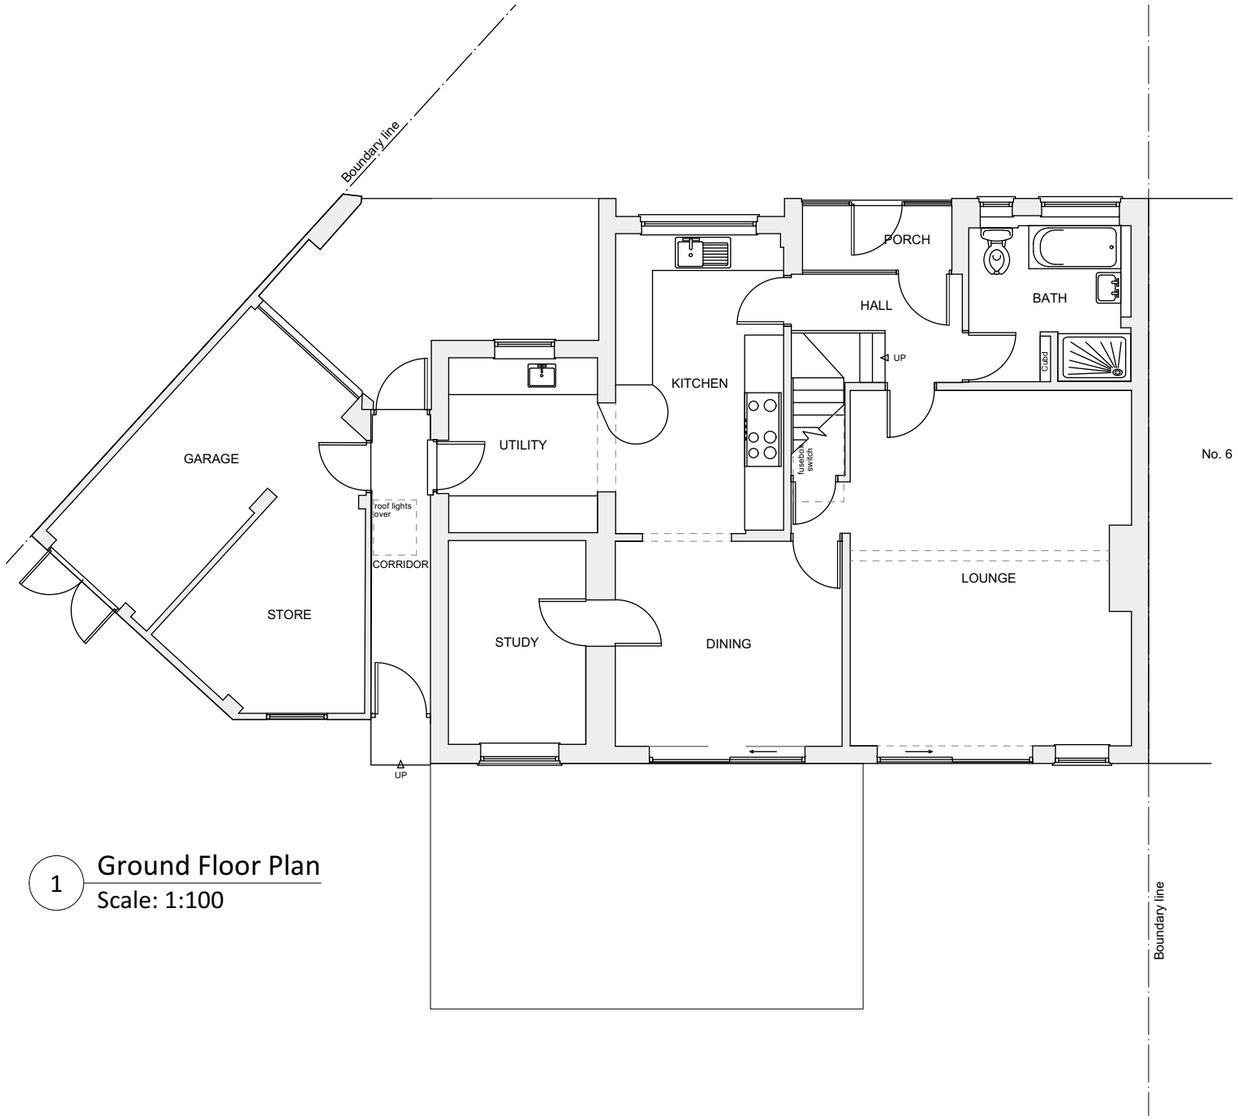


2 First Floor Plan
Scale: 1:100

**Disclaimer:**

This drawing is the copyright of archangels ARCHITECTS Ltd and may not be reproduced or used except by written permission.

Figured dimensions to have precedence over scaling. Check all site dimensions prior to fabrication. Refer any discrepancies found to archangels ARCHITECTS Ltd.

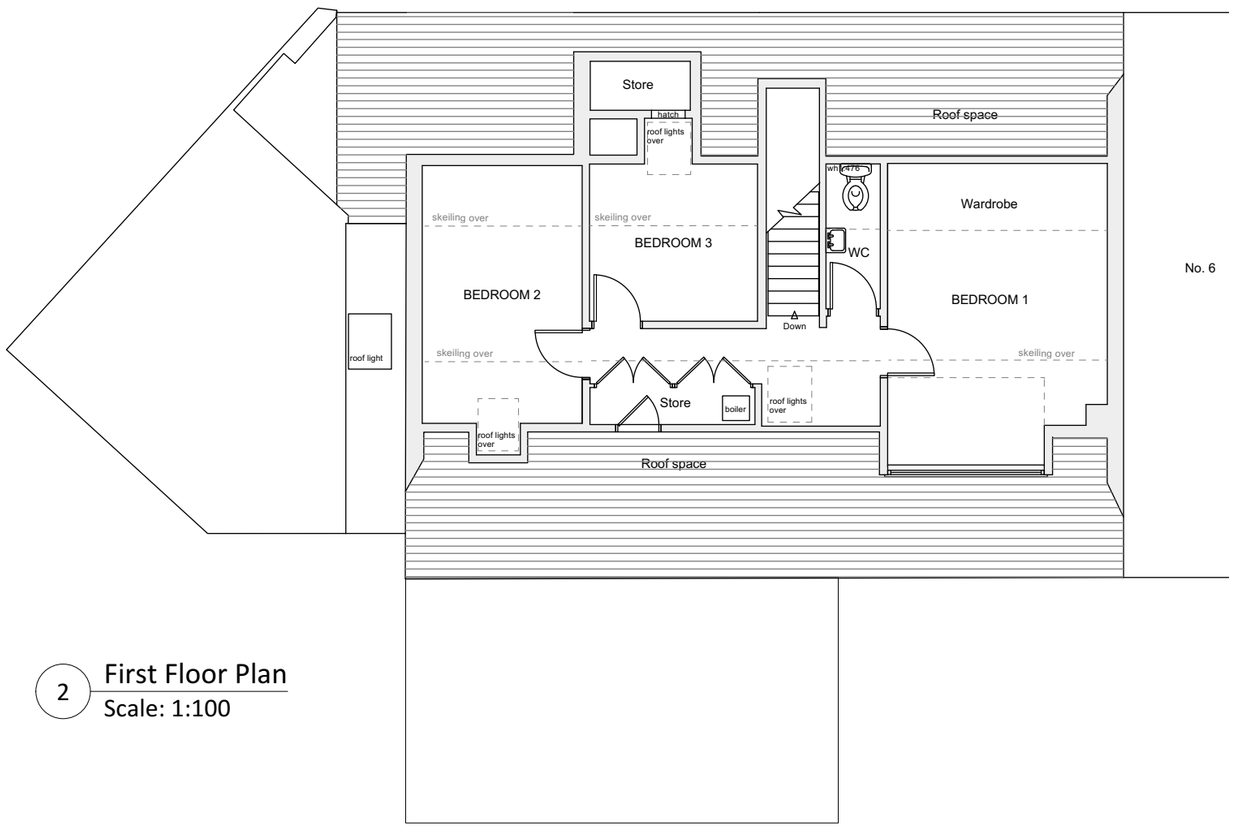**Revisions:** **Checked**

PENDING APPROVAL FROM
LA PLANNING DEPARTMENT

1:100 | 1m | 2 | 3 | 4 | 5 | 6

| | |
|---|---|
| **Dwg No.** | **17049-P-002** |
| **Drawing Title** | Existing Plans |
| **Address** | 5 Falcon Close, BN43 5HN |
| **Client** | Andy & Dawn England |
| **Scale** | 1:100 @ A3 |
| **Stage** | Planning |
| **Drawn by** | AD |
| **Checked by** | RZ |

archangels ARCHITECTS
create your dream home
archangels ARCHITECTS Ltd
3 dorset place, brighton BN2 1ST
e: info@aaarchitects.co.uk, t: 01273 267184
www.aaarchitects.co.uk