




© This drawing is copyright and must not be reproduced without the written consent of the Architect.

| REV | DATE     | DESCRIPTION    |
|-----|----------|----------------|
| A   | 19.12.25 | Planning issue |

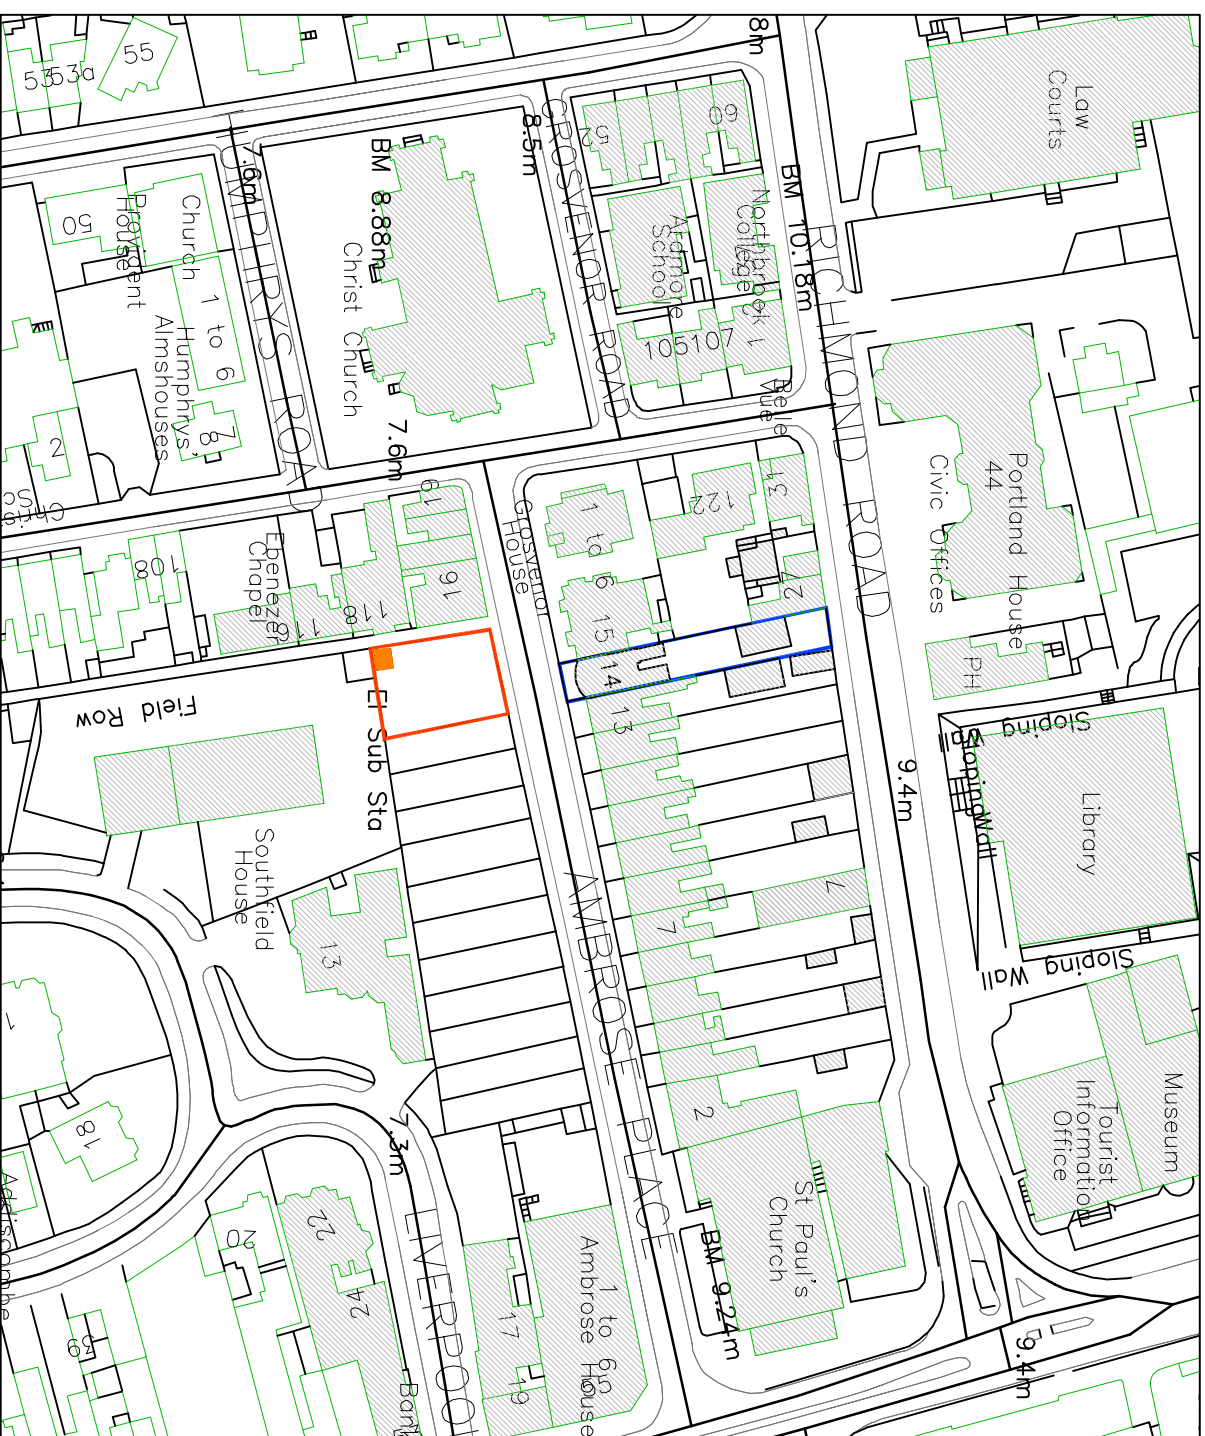


# 1:1250 - Location Plan as Proposed

Scale Bar 1:1250

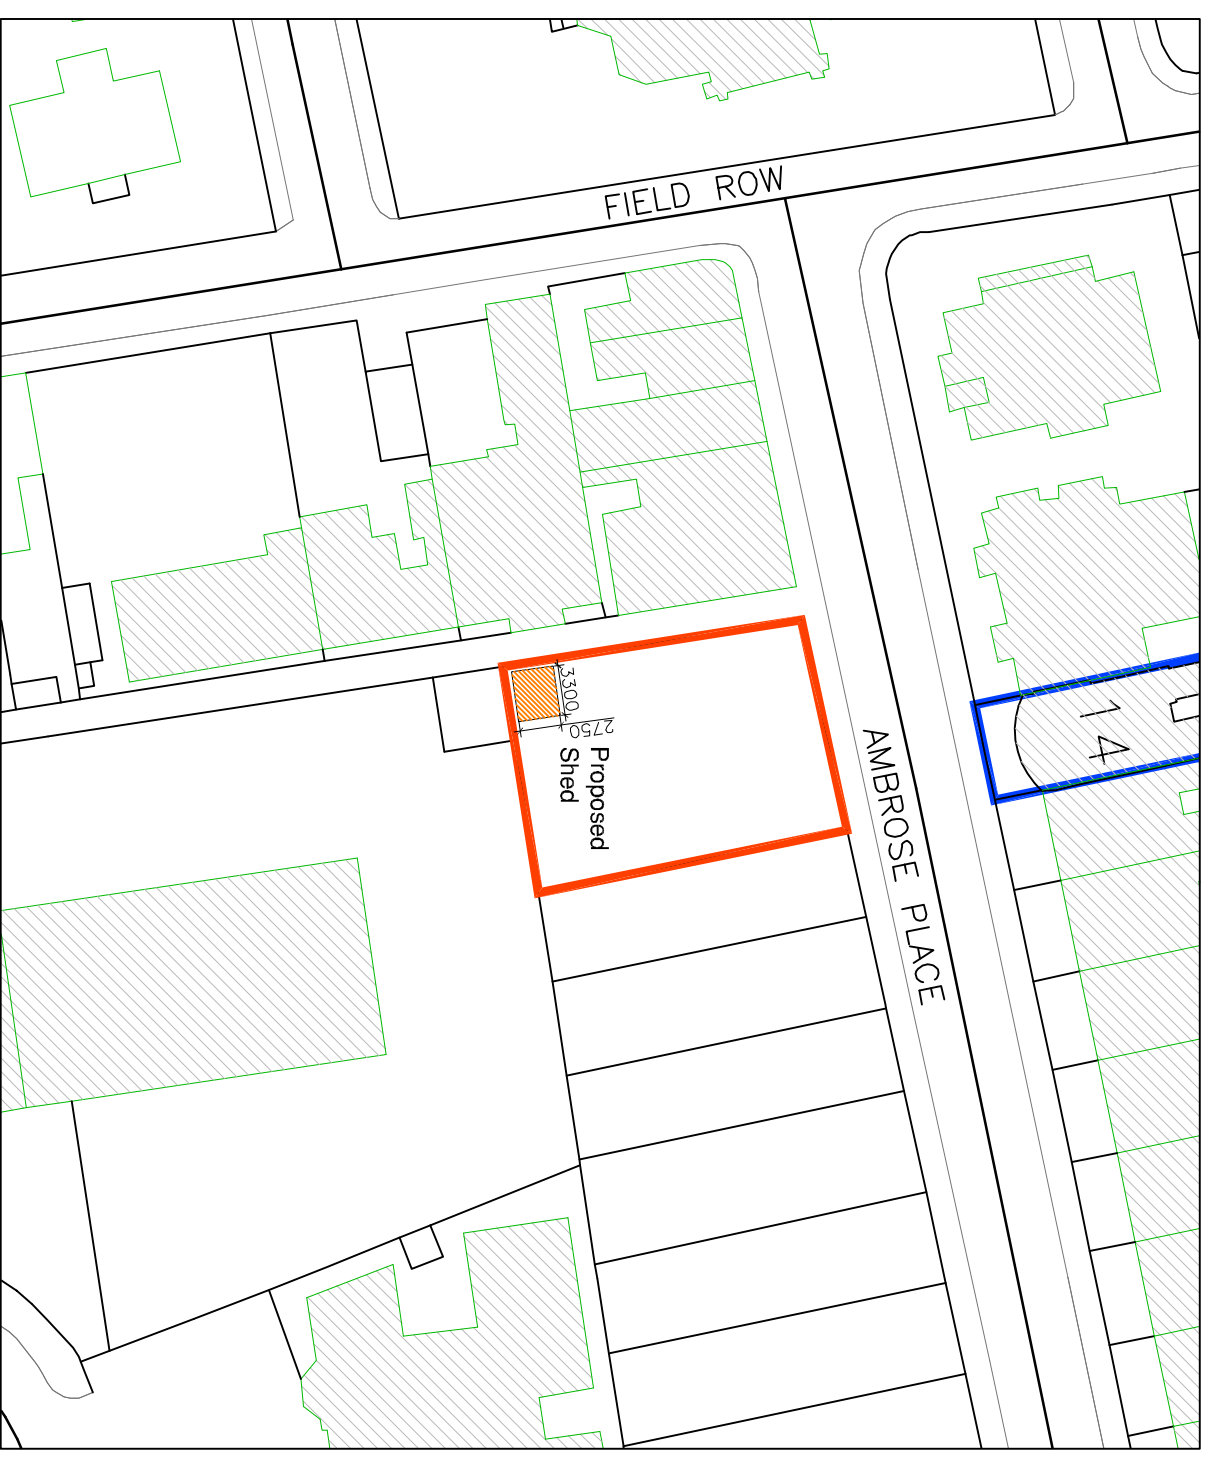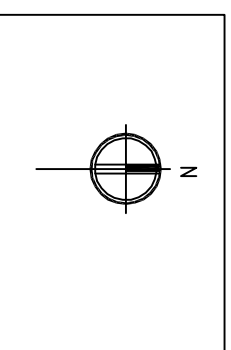

# 1:500 - Block Plan as Proposed

Scale Bar 1:500

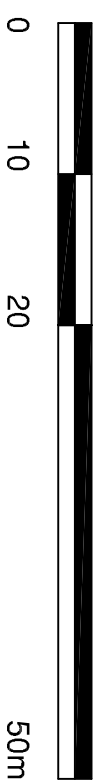

# PLANNING

**Landscape design inc garden shed, at front garden at 14 Ambrose Place**  
**Location & Block Plan as Proposed**



**saville jones** | architects

DWG: \DRAWINGS\PROFORM\SJA\_A1\_200.DWG

date: **Nov 2025**

scale: **as shown @A3**

25017 SK

105A