ADUR DISTRICT COUNCIL

Adur District Council

Town and Country Planning Act 1990

Office use
App. [illegible] MAR 2007
Date Rec.
Fee

Householder's planning application form

Use this form to apply for planning permission to extend or alter your house or flat, to build a garage or other structure on your property or to create access for a vehicle onto a classified road (please read note 9).

Please read the notes before you fill in this form.

1 Please give the address of the property to be altered or extended.

14 COKEHAM LANE, SOMPTING W SUSSEX BN15 9QW

2 Type of property (please tick)

Detached House ☑ Terraced House ☐ Other (please give details) ☐

Semi-detached House ☐ Flat ☐ [redacted]

3 Please describe the development you are applying for.

CHANGE OF GARAGE ROOF FROM FLAT ROOF TO 40° Pitched roof

REBUILDING OF STORM DAMAGED WALL AT FRONT OF PROPERTY TO A HEIGHT OF APPROX 1.2M

4 Applicant (in block capitals)

Full name : GRAHAM JOHN TRUNDELL

Address (including postcode):

14 COKEHAM LANE, SOMPTING
WEST SUSSEX
BN15 9QW

Phone Number [redacted]

Home:

Work: [redacted]

Extension:

Fax Number [redacted]

Agent (if any)

Full name :

Address (including postcode):

Phone Number:

Home:

Work:

Extension:

Fax Number:

5 Please enclose four copies of this form and four sets of plans.
Please number

	Plan number	Scale
Location plan	1a	1:1250
Block plan	1b	1:500
Floor plan	6 and 5,	1:50
Elevations	4, 3, 2, 8 1	1:100
Other		

6 Will the development involve cutting down any trees? Yes ☐ No ☑
If "Yes", please show these clearly on the block plan

7 Will the development (including any new or altered access affect a public footpath or any other public right of way? Yes ☐ No ☑

8 Does this application require a fee? (See note 3) Yes ☑ No ☐

If "No", please tick the option that applies (See note 3) A ☐ B ☐ C ☐

If "Yes", please state the fee enclosed (See note 4) £135-00

Signature: [redacted] Date: 18/02/07

Please print your name: GRAHAM TRUNDELL

Certificate under Article 7 of the Town and Country Planning (General Development Procedure) Order 1995

If anyone else owns the land or part of it, you must fill in Certificate B which you can get from the Planning Section. You must also tell the owner of the land about this application by serving a notice on them. If you own all of the land, you must fill in Certificate A below.

Certificate A

I confirm that

- Nobody except the applicant was an owner of any part of the land involved at the beginning of the period of 21 days before the date of this application, and
- none of the land this application relates to is an agricultural holding or part of an agricultural holding

Signature: [redacted] Date: 18/02/07

Please print your name: GRAHAM TRUNDELL

14 Cokeham Lane
Sompting Lancing
West Sussex
BN15 9UW

Statement of particulars relating to the extension of a Garage roof at the above address


Existing Flat roofed Double garage changed to 40 degree pitched with storage in loft area.

Building size 6.4m X 5.7m

Drainage via existing soak away total roof area increased by approx 28%

All external finishes such as exterior walls, roof tyles, garage doors, windows and facias to match that of the main property in both colour and materials used.

ADUR DISTRICT COUNCIL
PLANNING DIVISION
PLAN No A/dc/07/07
DATE RECEIVED 05 MAR 2007

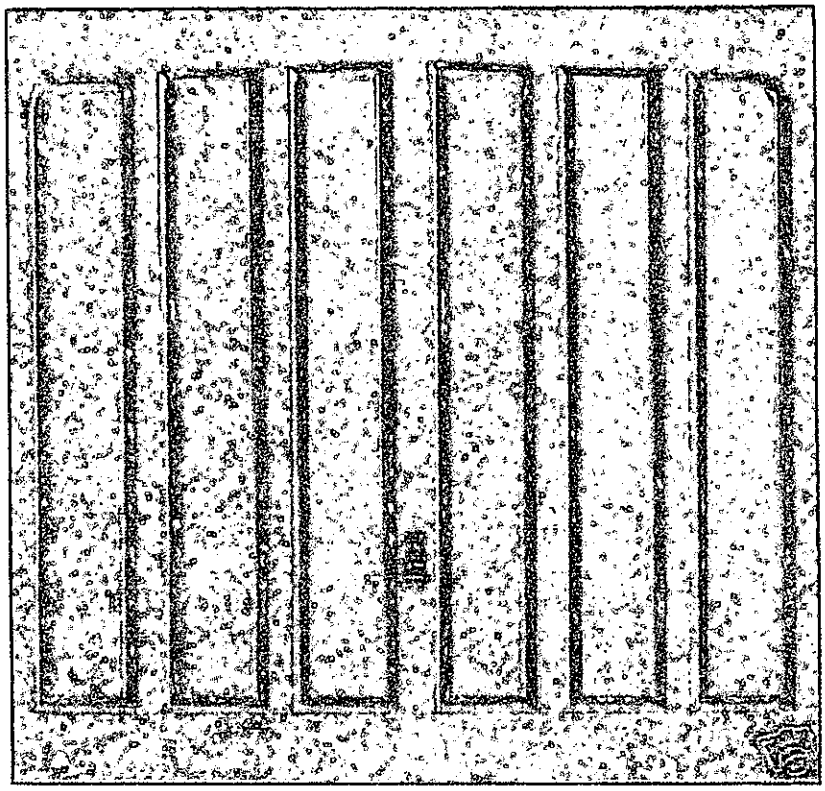

STYLE OF PROPOSED UP AND OVER DOORS
THIS IN THE SAME AS ALL FACIAS AND WINDOWS
TO MATCH EXISTING

ADUR DISTRICT COUNCIL
PLANNING DIVISION
PLAN No. A/0402/07
05 MAR 2007

ADUR
DISTRICT COUNCIL

CHIEF EXECUTIVES DEPARTMENT

P. DAVIES
Head of Planning and Community


Civic Centre, Ham Road, Shoreham-by-Sea
West Sussex. BN43 6PR
Telephone, (01273) 263000
Fax No. (01273) 263027
E Mail - developmentcontrol@adur.gov.uk

Local Authority
BUILDING
CONTROL



This map is reproduced from Ordnance Survey material with the permission of Ordnance Survey on behalf of the Controller of Her Majestys Stationery Office. Crown Copyright. Unauthorised reproduction infringes Crown copyright and may lead to prosecution or civil proceedings. Adur District Council. Licence Number 100018844. 08/02/2007


Plan 1b

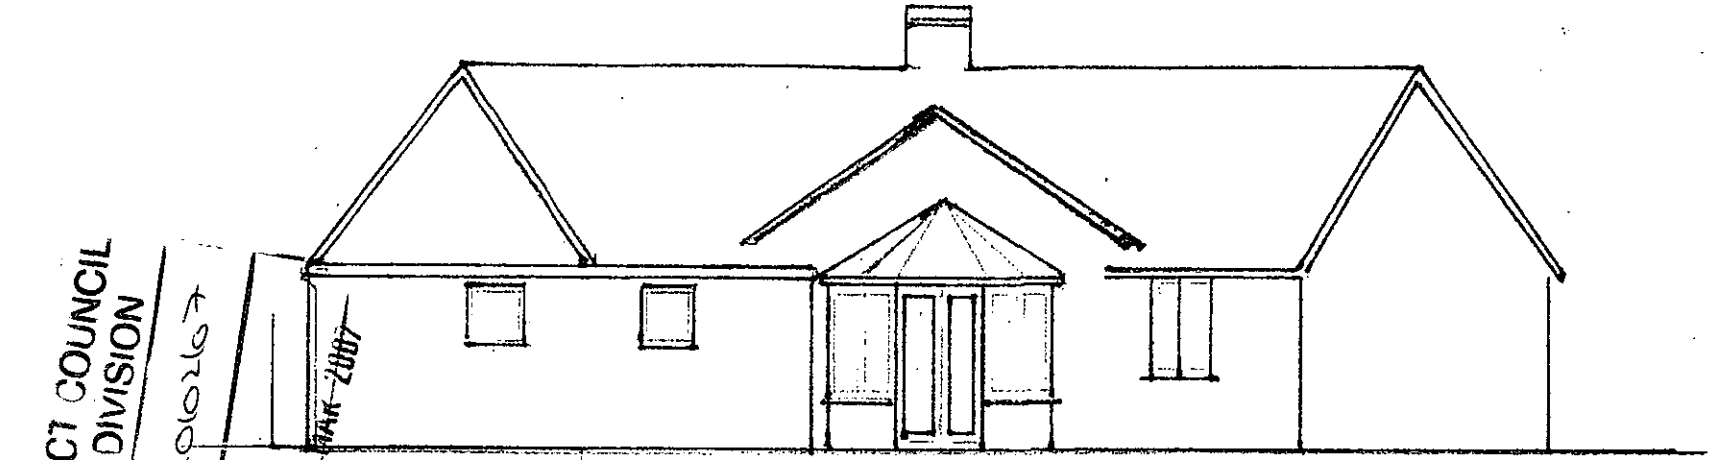

EAST ELEVATION

ADUR DISTRICT COUNCIL
PLANNING DIVISION
PLAN No A/c/0026/07
DATE RECEIVED 05 MAR 2007


PROPOSED ALTERATION OF GARAGE 1L COKEHAM LANE SOMPTING	DATE 04/02/07
DRAWING ISSUE 1 - DRAWN BY G TRUNDELL - SCALE 1:100	SHEET 1 OF 6

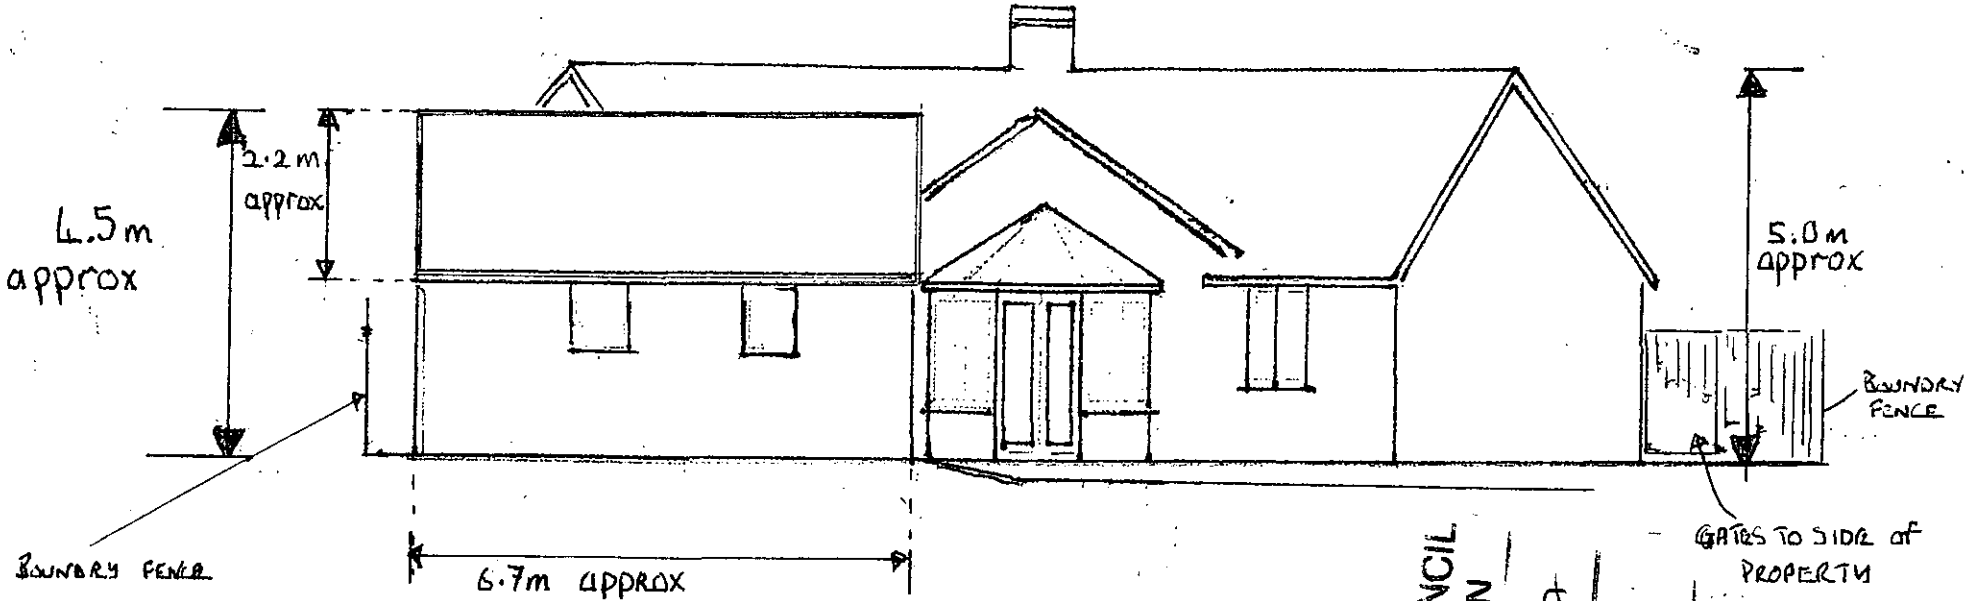

EAST ELEVATION SHOWING PROPOSED ROOF


ADUR DISTRICT COUNCIL
PLANNING DIVISION
PLAN NO
DATE RECEIVED
05 MAR 2007

PROPOSED ALTERATIONS TO GARAGE ~ 11 COKEHAM LANE, SOMPTING	DATE 01/02/07
DRAWING ISSUE 1 ~ DRAWN BY G TRUNDELL ~ SCALE 1:100	SHEET 2 OF 6

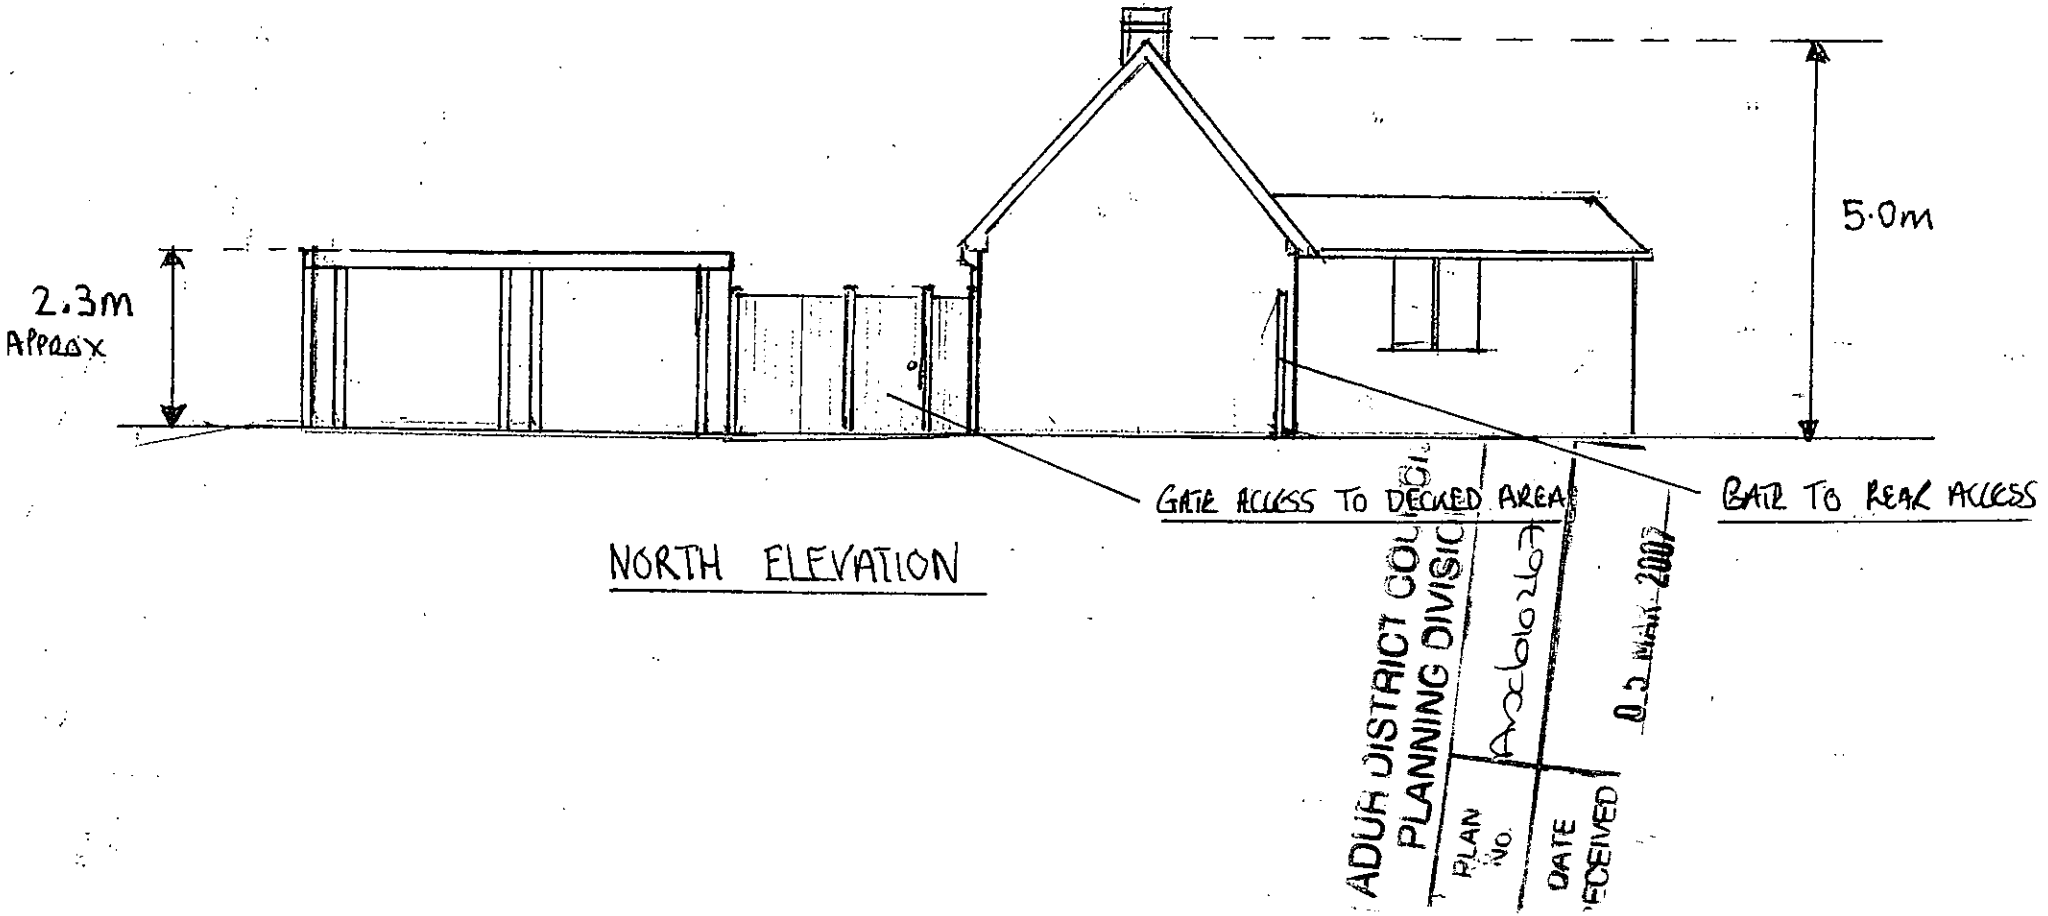

NORTH ELEVATION

PROPOSED ALTERATIONS TO GARAGE ~ 14 COKEHAM LANE, SOMPTING	04 02 07
DRAWING ISSUE 1 ~ DRAWN BY G TRUNDELL ~ SCALE 1:100	SHEET 3 OF 6

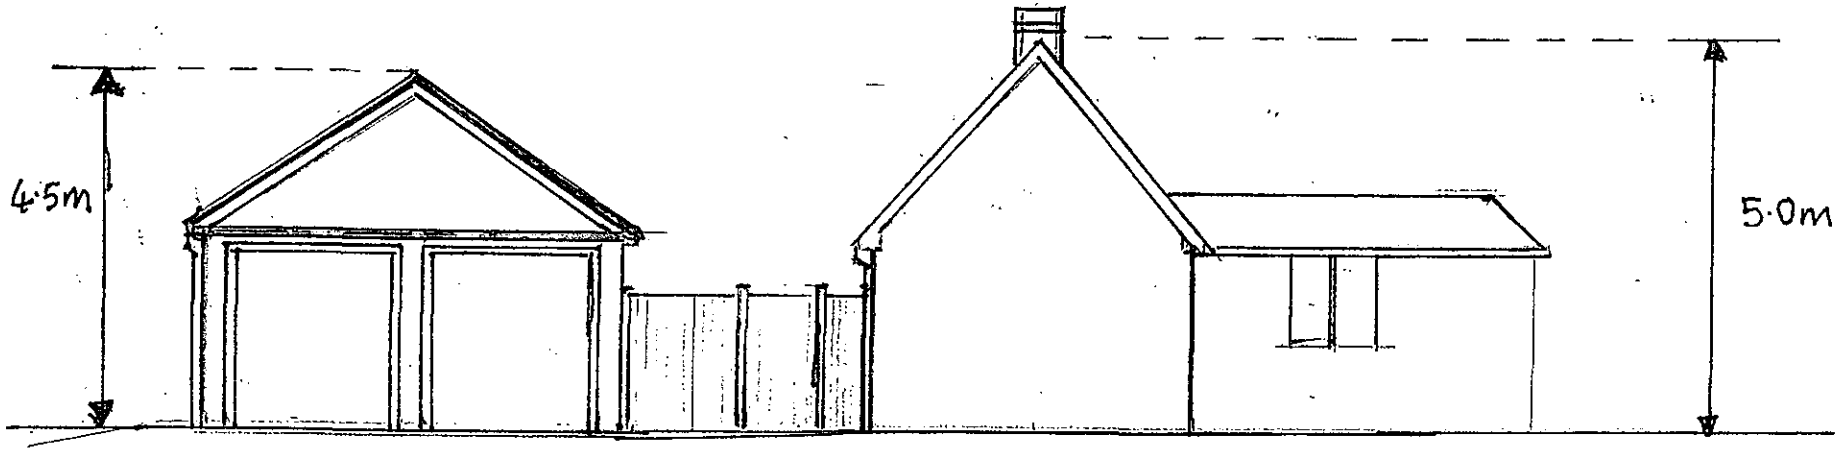


NORTH ELEVATION SHOWING PROPOSED PITCHED ROOF ON GARAGE

ADUR DISTRICT COUNCIL
PLANNING DIVISION
Received
05 MAR 2007
PLAN NO
DATE RECEIVED

PROPOSED ALTERATIONS TO GARAGE ~ 14 COKEHAM LANE, SOMPTING	04 02 07
DRAWING ISSUE 1 ~ DRAWN BY G TRUNDELL ~ SCALE 1:100	SHEET 4 OF 6

PLAN VIEW

N

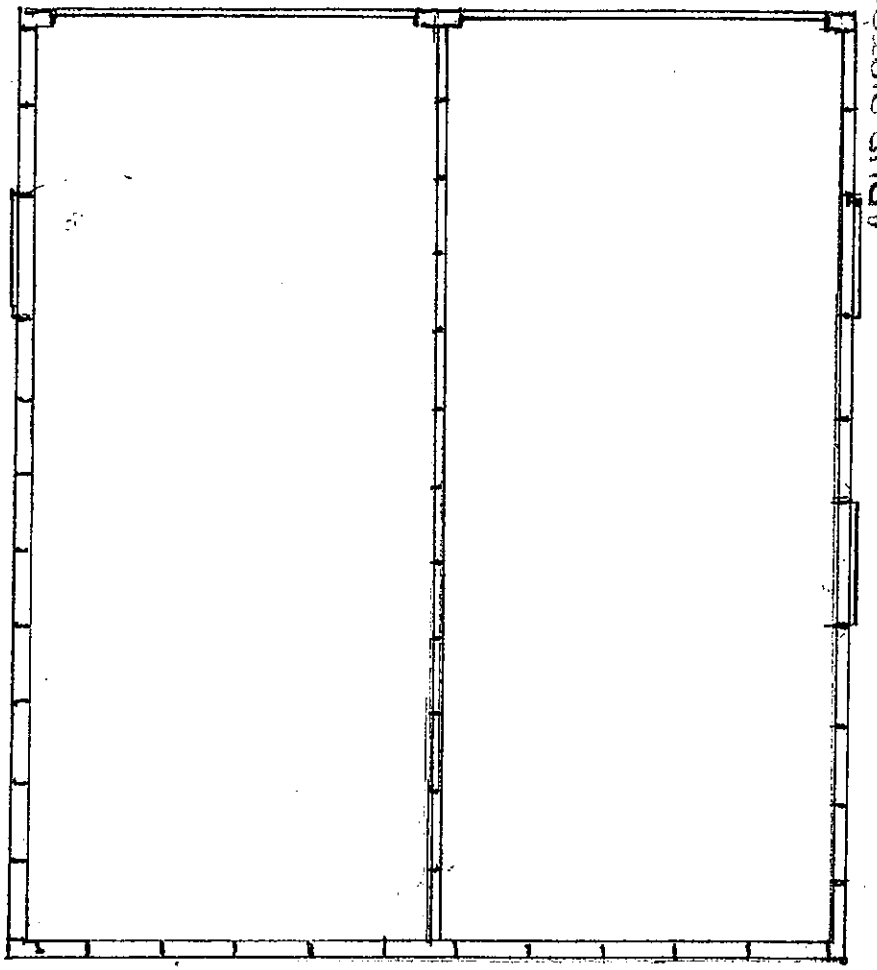


ADUR DISTRICT COUNCIL
PLANNING DIVISION
PLAN NO 0600/07
DATE RECEIVED 05 MAR 2007

PROPOSED ALTERATIONS TO GARAGE ~ 14 COKEHAM LANE, SOMPTING	04/02/07
DRAWING ISSUE 1 ~ DRAWN BY G TRUNDELL ~ SCALE 1:50	SHEET 5 of 6

PROPOSED PLAN VIEW

N

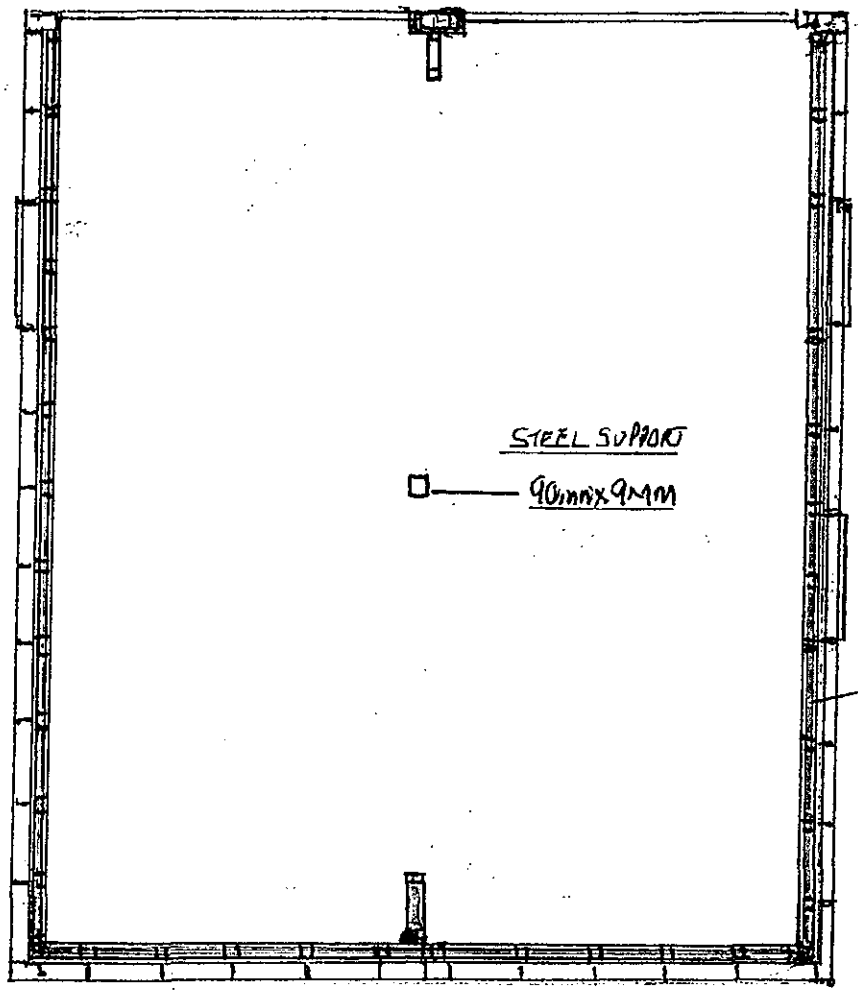

ADUR DISTRICT COUNCIL
PLANNING DIVISION
APP NO Ad/0267
DATE RECEIVED 05 MAR 2007

STUD WORK SUPPORT
15mm PLY 90mm x 38mm TIMBER

PROPOSED ALTERATIONS TO GARAGE ~ 14 COKEHAM LANE, SOMPTING	04 02 07
DRAWING ISSUE 1 ~ DRAWN BY G TRUNDELL ~ SCALE 1: 50	SHEET 6 OF 6

Front Wall Detail

Picture 1 - Showing wall as indicated on plan.

Picture 2 - Showing finished soldier course.

Picture 3 - Position on existing footing.

Picture 4 - Whole of wall.

Picture 5 - Showing finished height of wall in relation to previous sandstone wall, arrowed.

Picture 6 - Same as 5 but also showing matching brickwork to existing piers.
All piers to be finished with creasing tiled course to match existing front piers.

ADUR DISTRICT COUNCIL
PLANNING DIVISION
PLAN NO A/c/01/07
DATE RECEIVED 03 MAY 2007


ADUR
DISTRICT COUNCIL

CHIEF EXECUTIVES DEPARTMENT

P. DAVIES
Head of Planning and Community

Civic Centre, Ham Road, Shoreham-by-Sea
West Sussex. BN43 6PR
Telephone, (01273) 263000
Fax No. (01273) 263027
E Mail - developmentcontrol@adur.gov.uk

Local Authority
BUILDING CONTROL

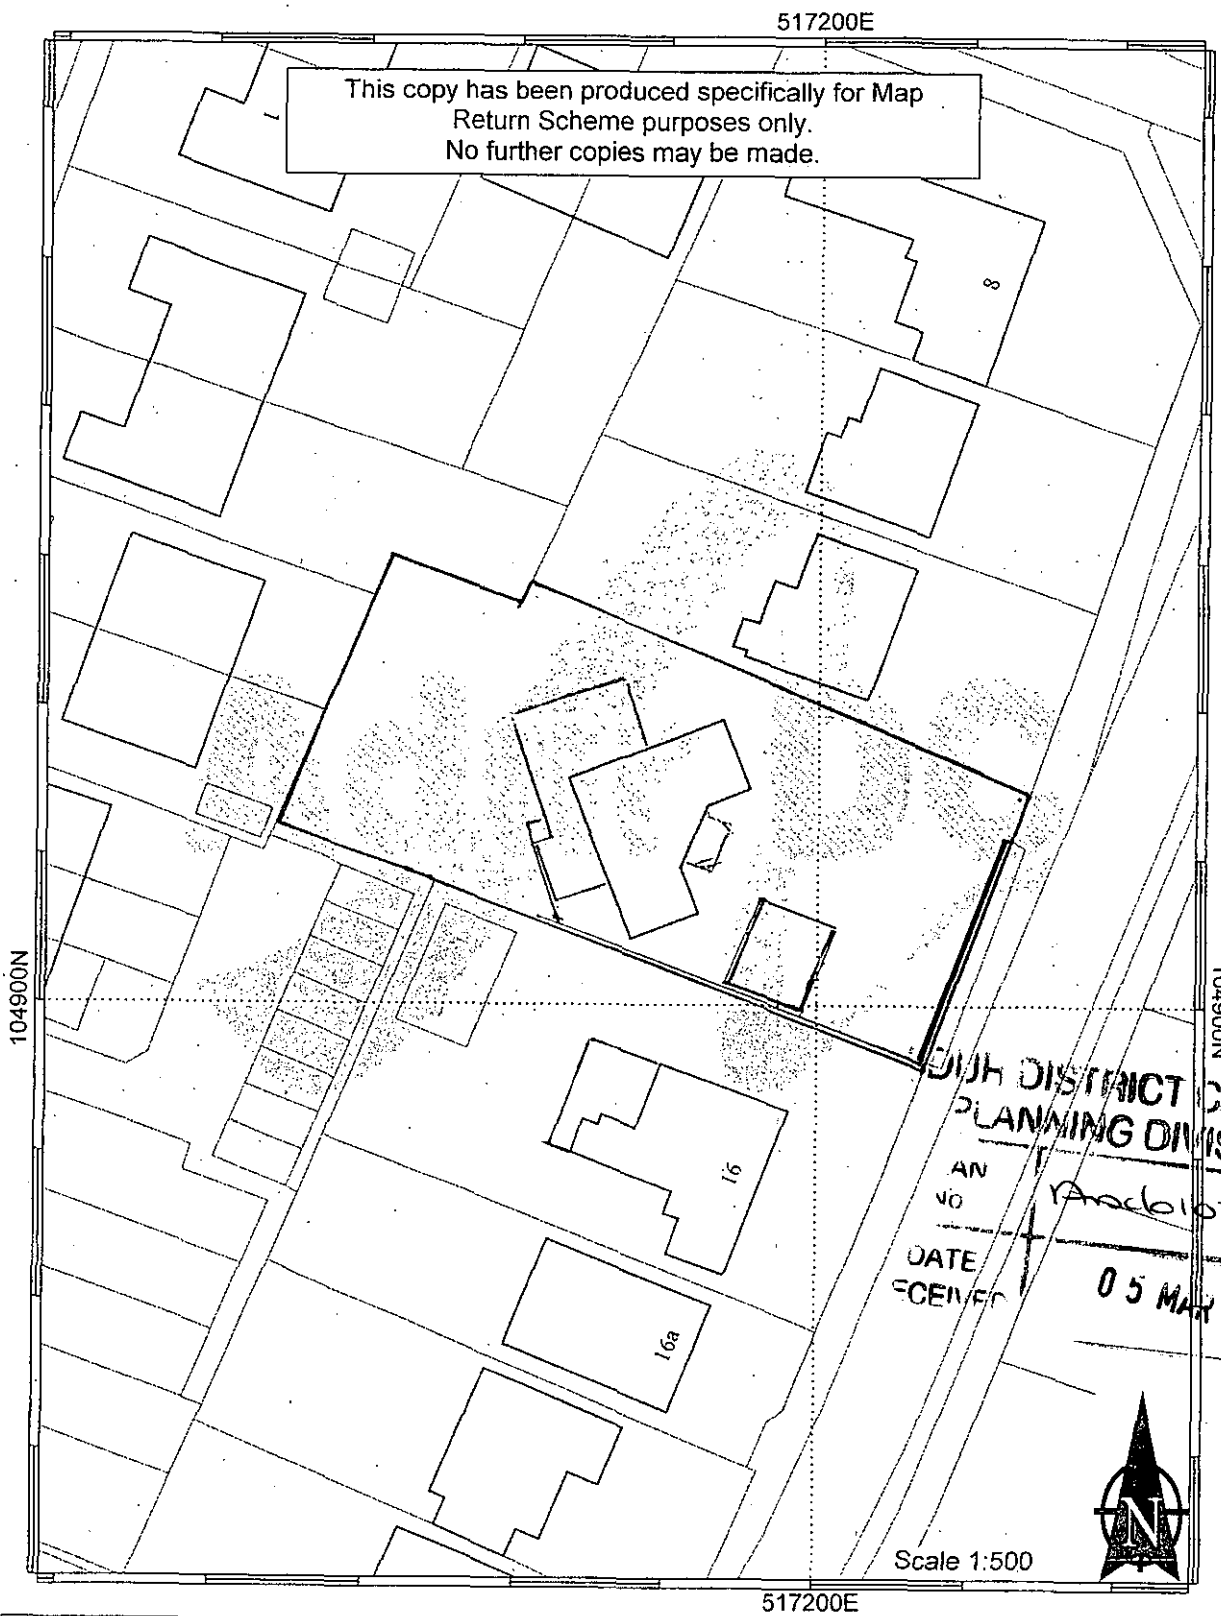


ADUR DISTRICT COUNCIL
PLANNING DIVISION
AN
NO A/06/02267
DATE
RECEIVED 05 MAR 2007


This map is reproduced from Ordnance Survey material with the permission of Ordnance Survey on behalf of the Controller of Her Majestys Stationery Office. Crown Copyright. Unauthorised reproduction infringes Crown copyright and may lead to prosecution or civil proceedings. Adur District Council. Licence Number 100018844. 08/02/2007


PLAN 1a

Pic 1

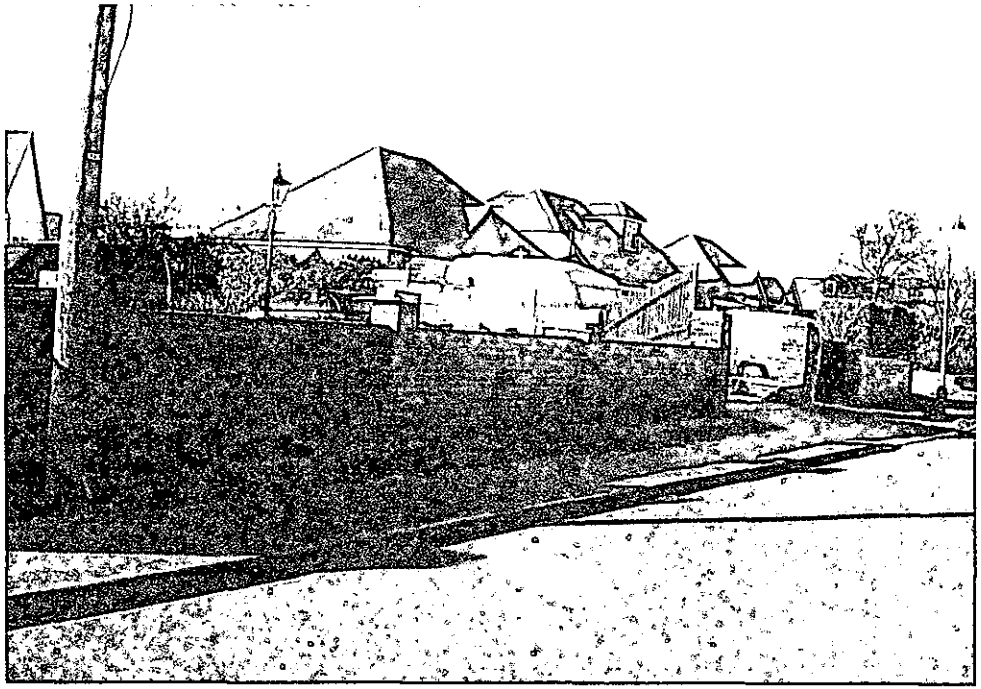


Pic 2

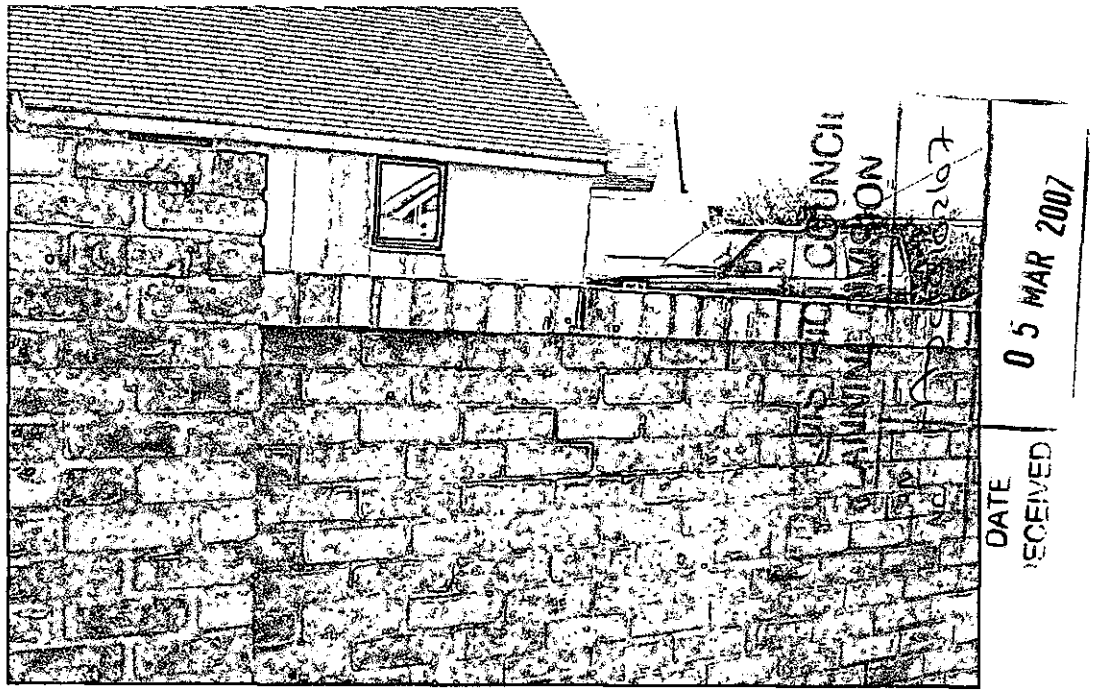


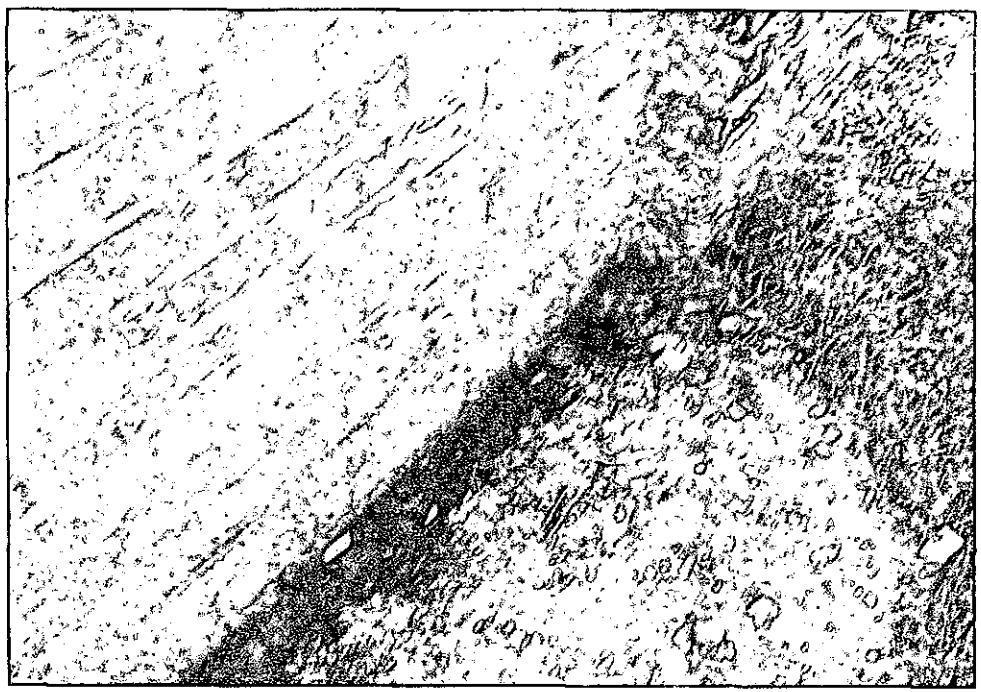

Pic 3

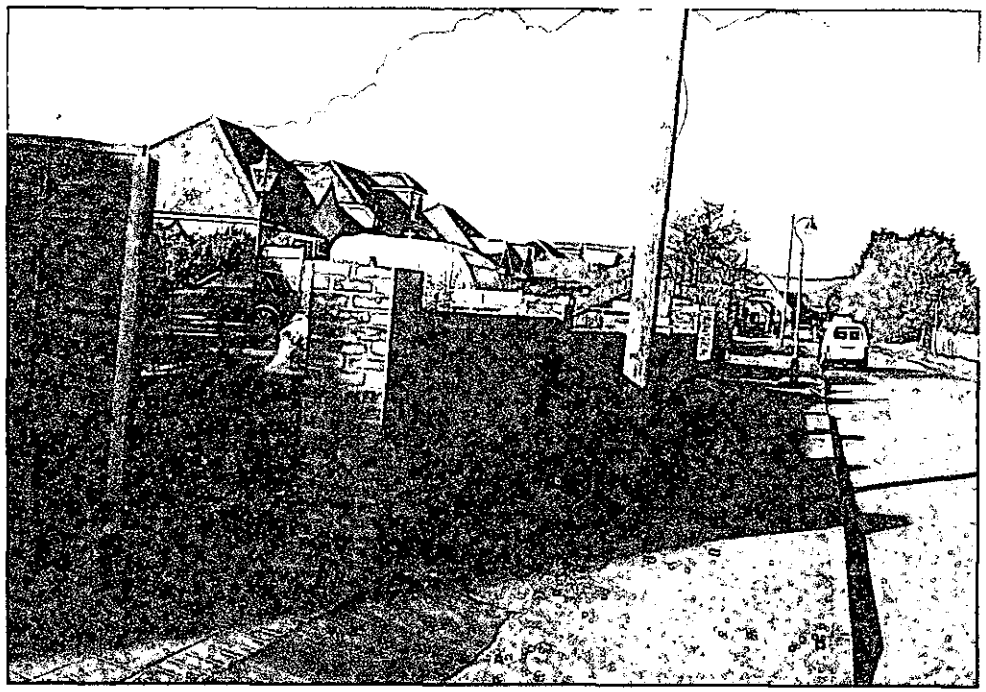

Pic 4

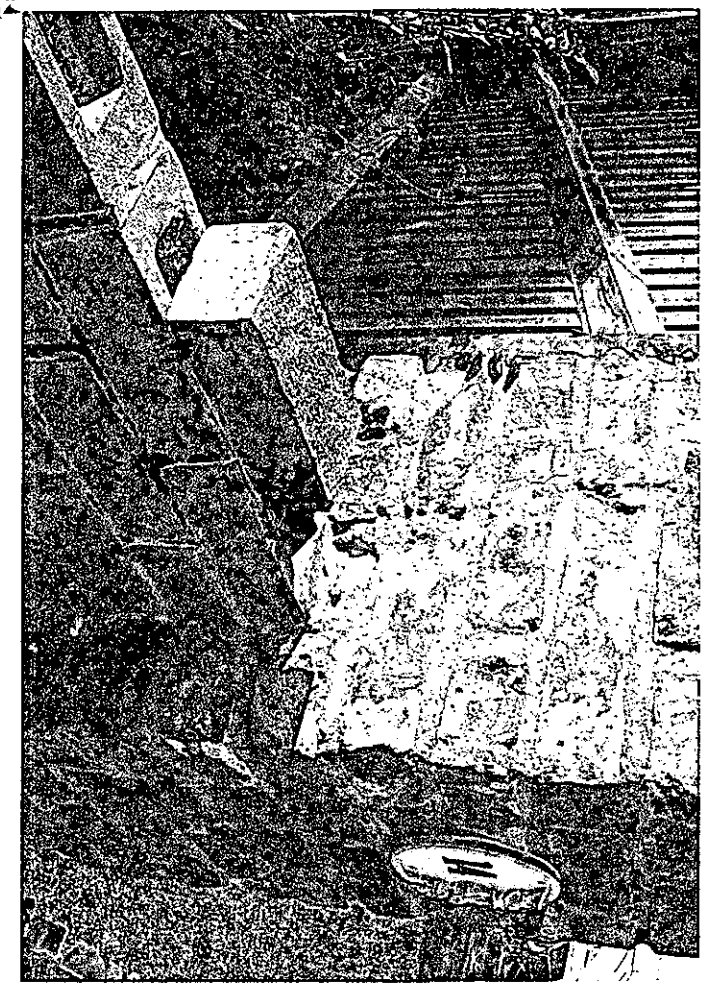

Pic 6



Pic 5

ADUL DISTRICT COUNCIL
PLANNING DIVISION
PLAN NO. A21010207
DATE RECEIVED 05 MAR 2007