

Proposed Front (North) Elevation (Scale 1:100)



Proposed Side (West) Elevation (Scale 1:100)



Proposed Rear (South) Elevation (Scale 1:100)

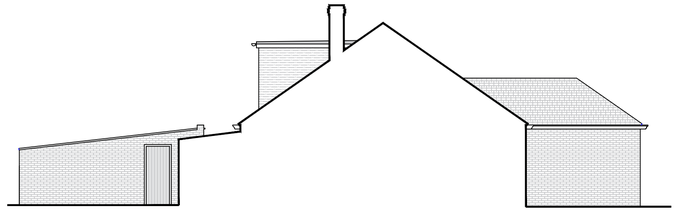

Proposed Side (East) Elevation (Scale 1:100)

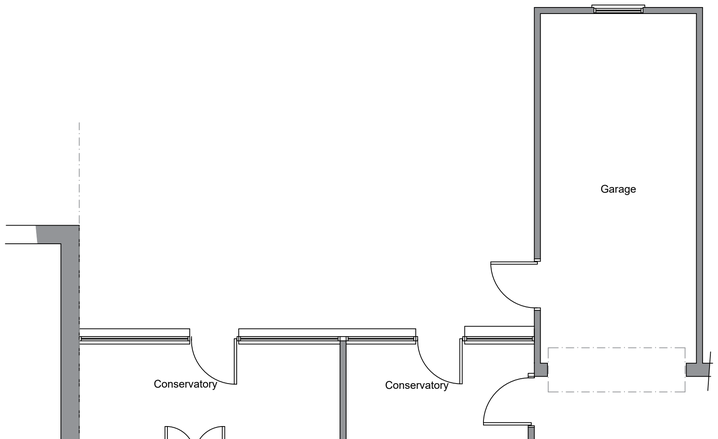

Proposed Ground Floor Layout (Scale 1:50)

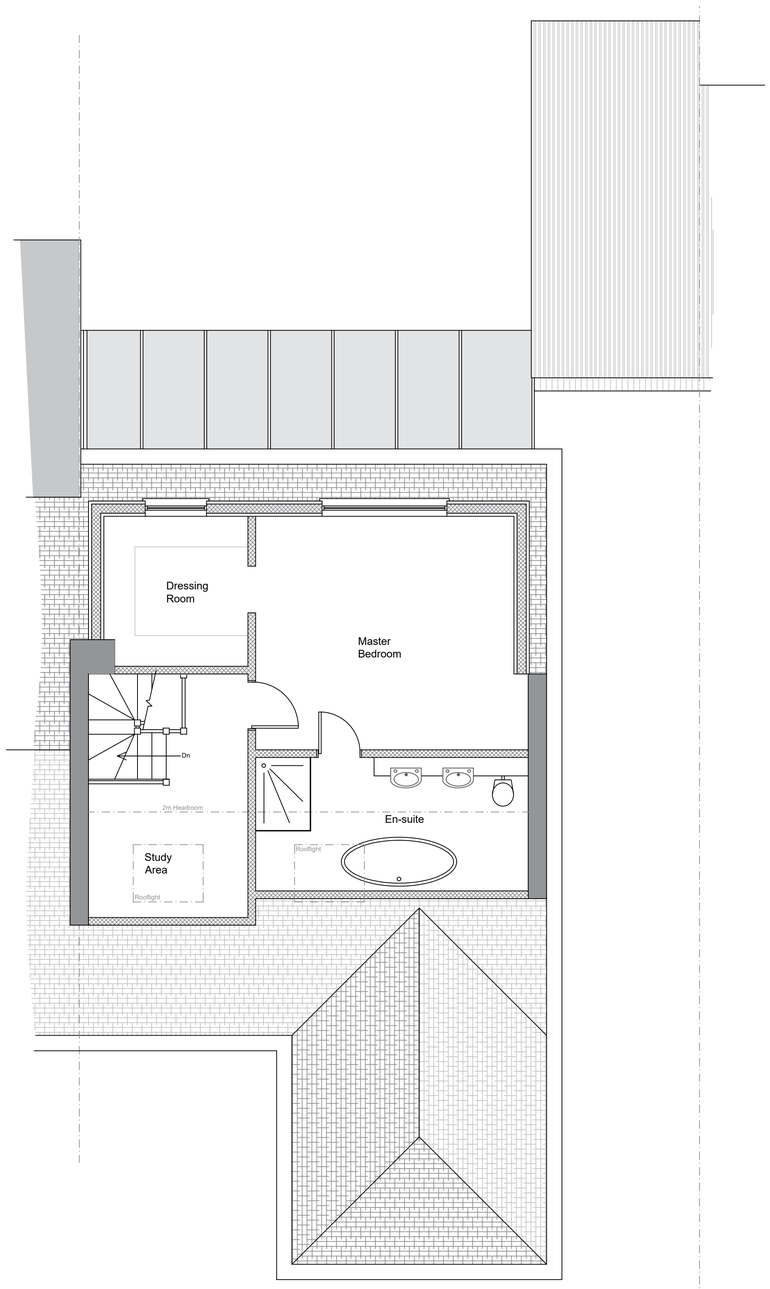

Proposed First Floor Layout (Scale 1:50)

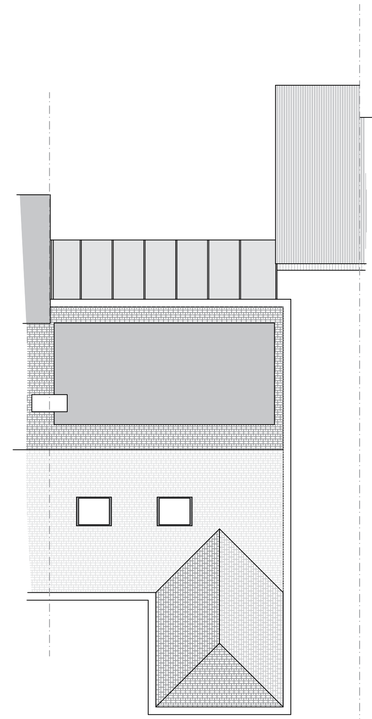

Proposed Roof Plan (Scale 1:100)

Notes:
i) Materials to match those of the existing dwelling.
ii) The projection of the rooflights will not exceed 150mm from the roof slope.
iii) Hip to gable and dorma calculations
Hip to gable = 24.28m³
Dorma = 25.19m³
Total volume created beyond roof slope 49.47m³

Scale Bar (1:50)
0m 5m

Scale Bar (1:100)
0m 5m 10m

revisions

DOWNSVIEW
ASSOCIATES
Chartered Surveyors
Little Acorns, Hampers Lane, Storrington, West Sussex, RH20 3HZ
Tel: 01903 746367 Mob: 7525 844965
Email: mail@downsview-surveyors.co.uk
RICS

address:
4 Melrose Close
Worthing
West Sussex
BN13 1NY

project:
Proposed loft conversion

title:
Proposed layouts and elevations

scale: As noted @ A1
date: March 2025
revision:

drawing number
2025.458a.02