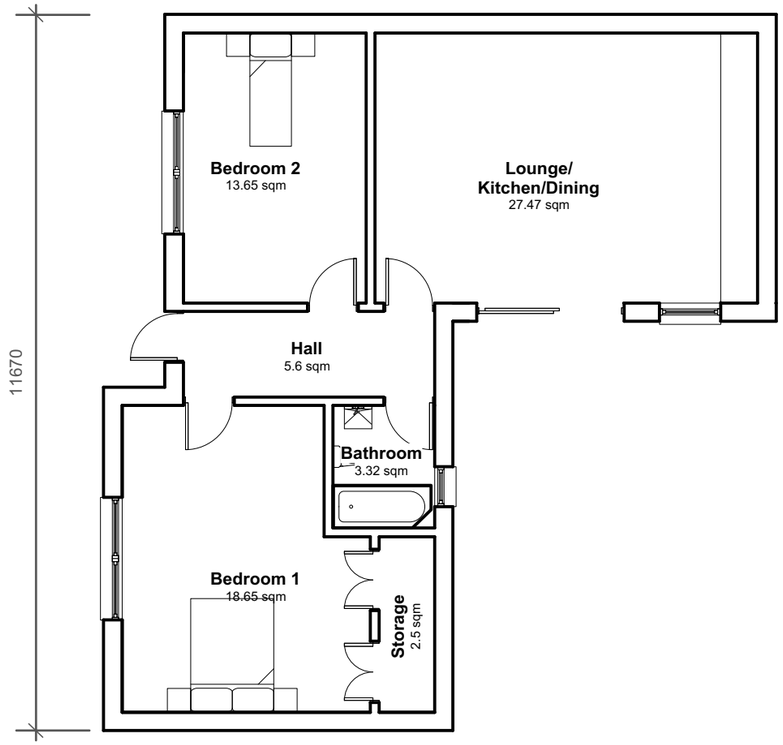

1 Ground Floor Plan (Proposed)
Scale: 1:100

0 1.0 2.5 M

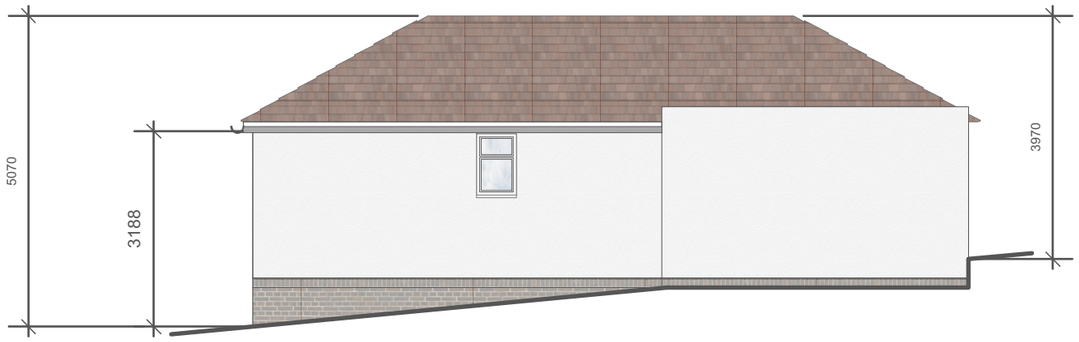

2 East Elevation (Proposed)
Scale: 1:100

0 1.0 2.5 M



3 West Elevation (Proposed)
Scale: 1:100

0 1.0 2.5 M

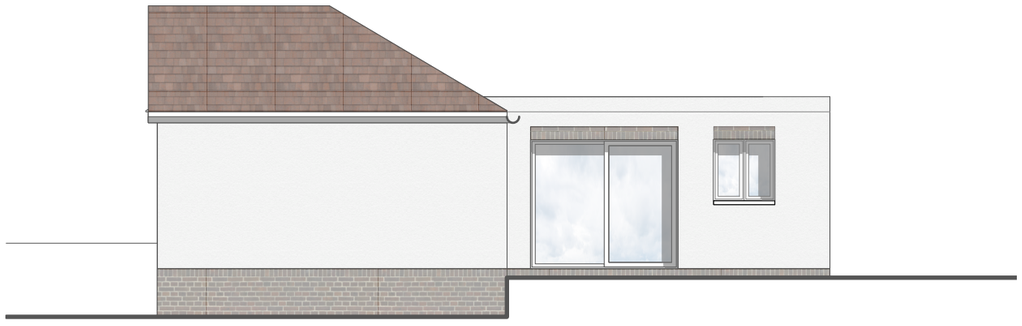

4 South Elevation (Proposed)
Scale: 1:100

0 1.0 2.5 M

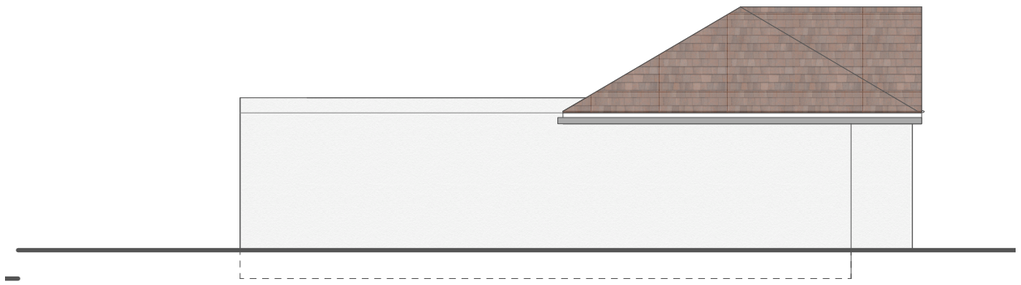

5 North Elevation (Proposed)
Scale: 1:100

0 1.0 2.5 M

AECB building knowledge
arb Architects Registration Board
RIBA Royal Institute of British Architects
nh architects
tel: 02394 313071 e: nick@nharchitects.co.uk web: www.nharchitects.co.uk office: nh architects Ltd, Cell Block Studios, Main Rd., Portsmouth PO1 3LJ

Job Title: NHA - VR-001
Address: Land to the rear of 12-14 Valley Rd, Lancing, BN15 0JR

1. ALL DIMENSIONS IN MM.
2. ALL SPECIFIED ITEMS IN LINE WITH MANUFACTURERS RECOMMENDATIONS
3. ALL GIVEN LABELS & DIMENSIONS TO BE CHECKED & CONFIRMED ON SITE
4. THE CONTRACTOR, SUB CONTRACTOR OR SPECIALIST CONTRACTOR SHOULD INFORM THE ARCHITECT OF ANY DISCREPANCIES
5. ALL RIGHTS RESERVED

Scale: 1:100 @ A3
Drg.No. NHA-004-P Rev C
Floor Plans/Elevations (Proposed)
Drawn by: NJH
Issued to: Client
Status: Planning
Date 20.03.2025