

North

Scale

0 1 2 3 4 5 6 7 8 9 10 Metres

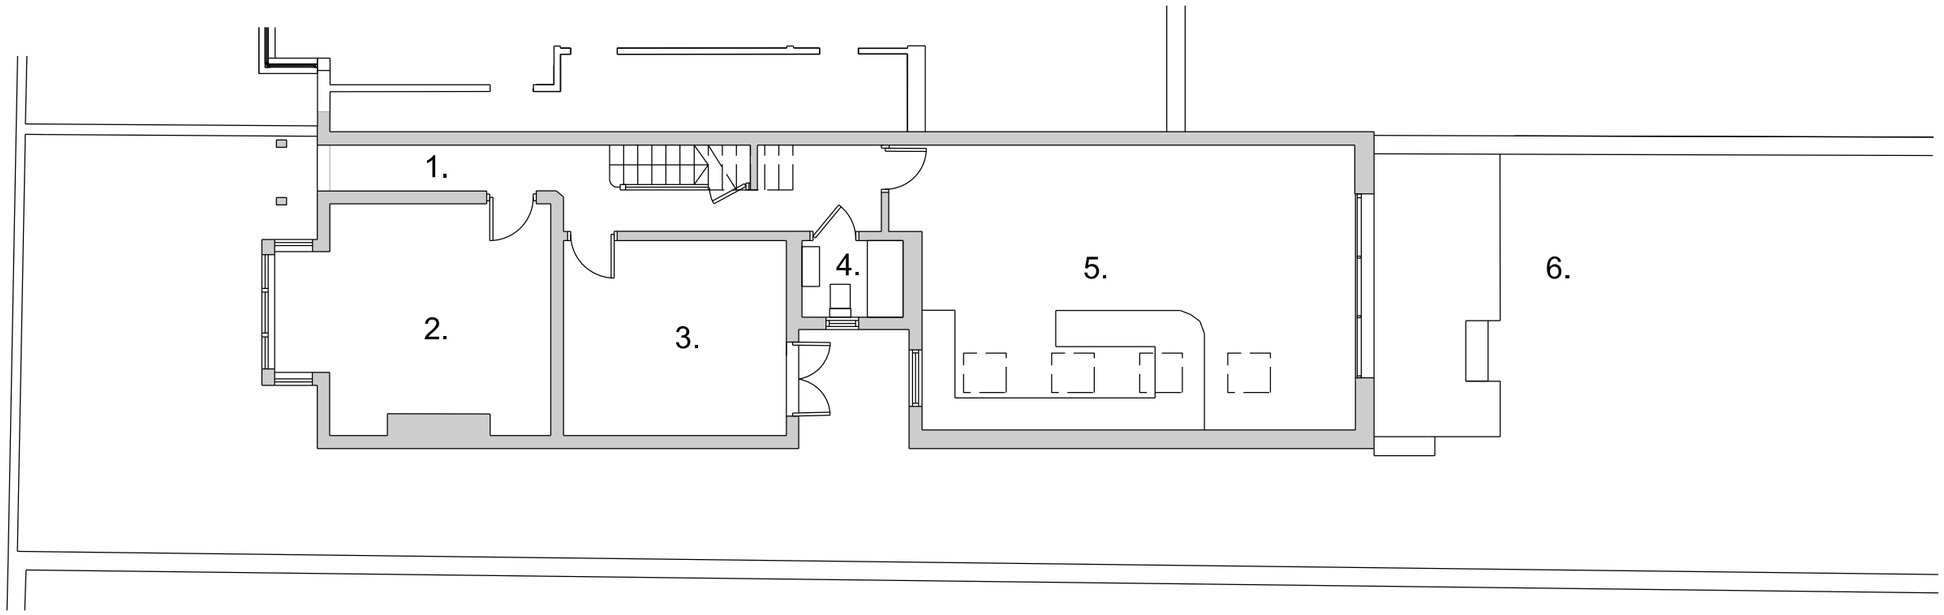

Existing Ground Floor Plan

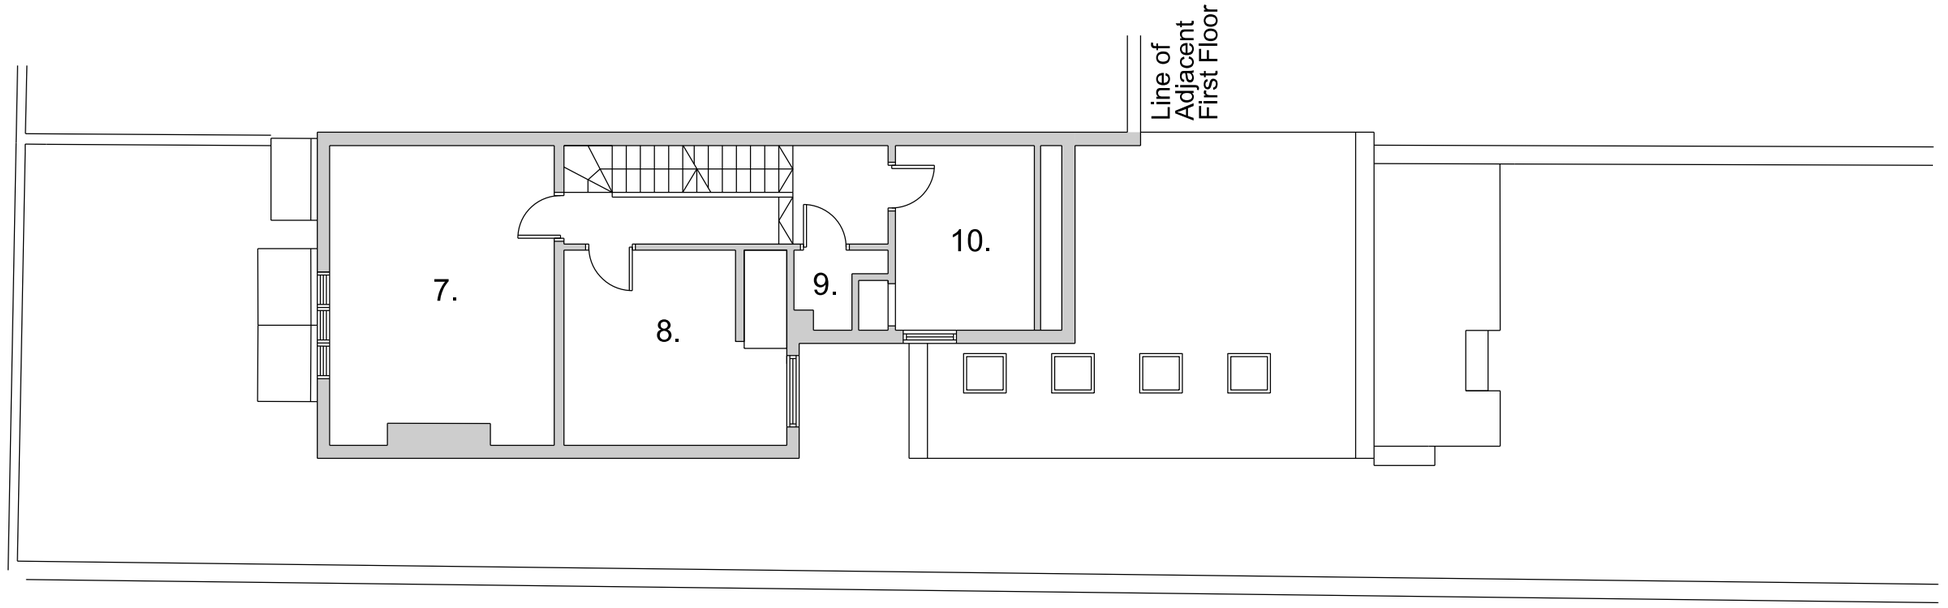

Existing First Floor Plan

Drawing Scale is 1:100
Paper Size is A3

Accommodation Key

1. Hall
2. Reception
3. Living Room
4. Shower Room
5. Kitchen
6. Garden
7. Bedroom
8. Bathroom
9. Utility Room
10. Study

SHAPE Architecture
WWW.SHAPEARCHITECTURE.CO.UK

FOR PLANNING

32 Victoria Road
Southwick BN42 4DH
PROJECT

Existing Plans
DRAWING

Survey

1:100 @A3 January 2023
SCALE DATE

SU003
DWG. NO. REVISION

This drawing is copyright Shape Architecture Ltd. The Contractor must not scale from the drawing. All dimensions to be taken from dimension strings. Where any discrepencies are found between dimensions these must be brought to the attention of the Architects for resolution. Where discrepencies exist between reference or assembly drawings and detail drawings the latter take preference.