

North

Scale

0 1 2 3 4 5 6 7 8 9 10 Metres

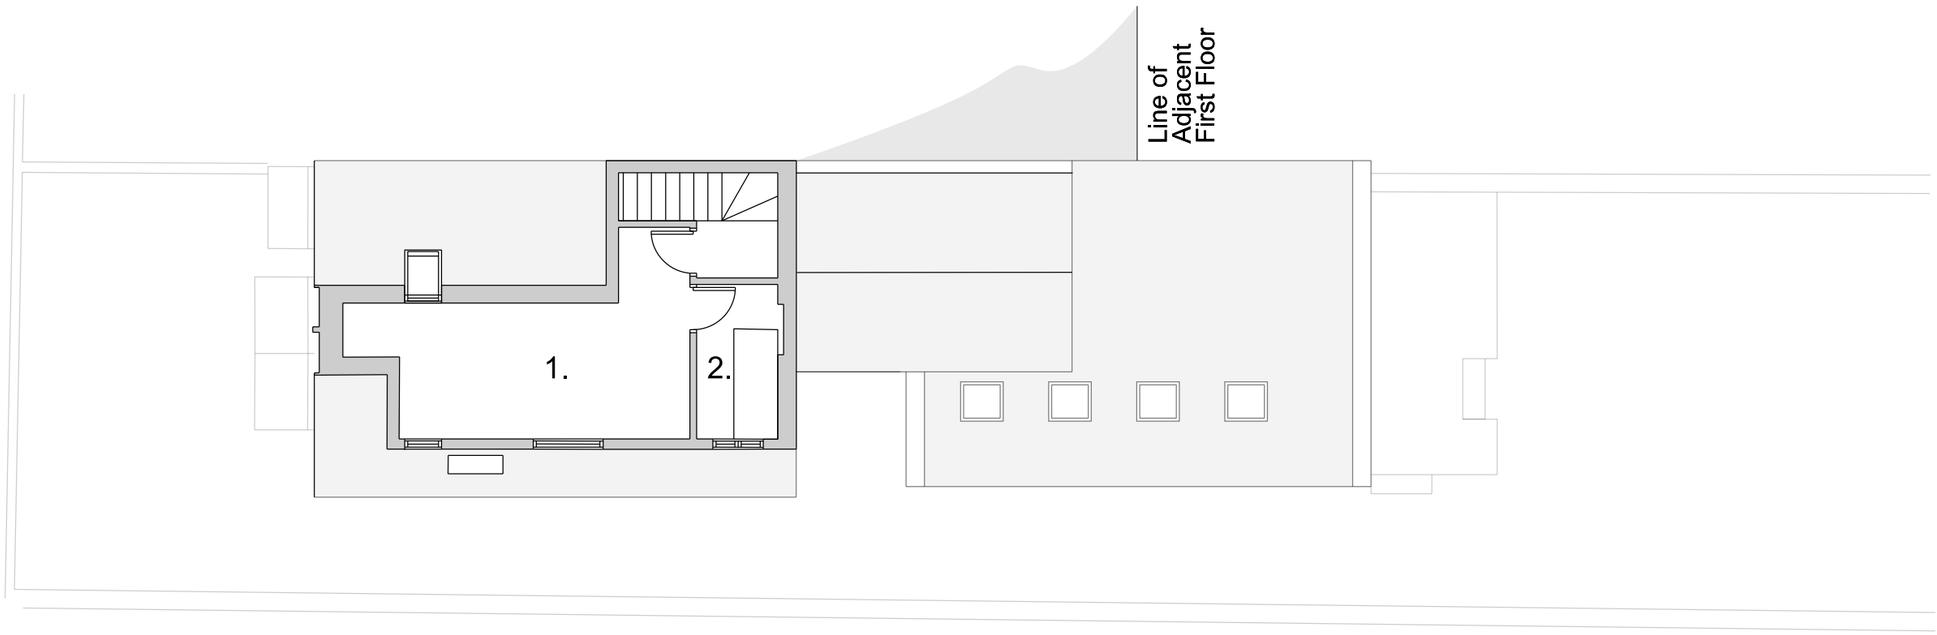


**Existing Second Floor Plan**

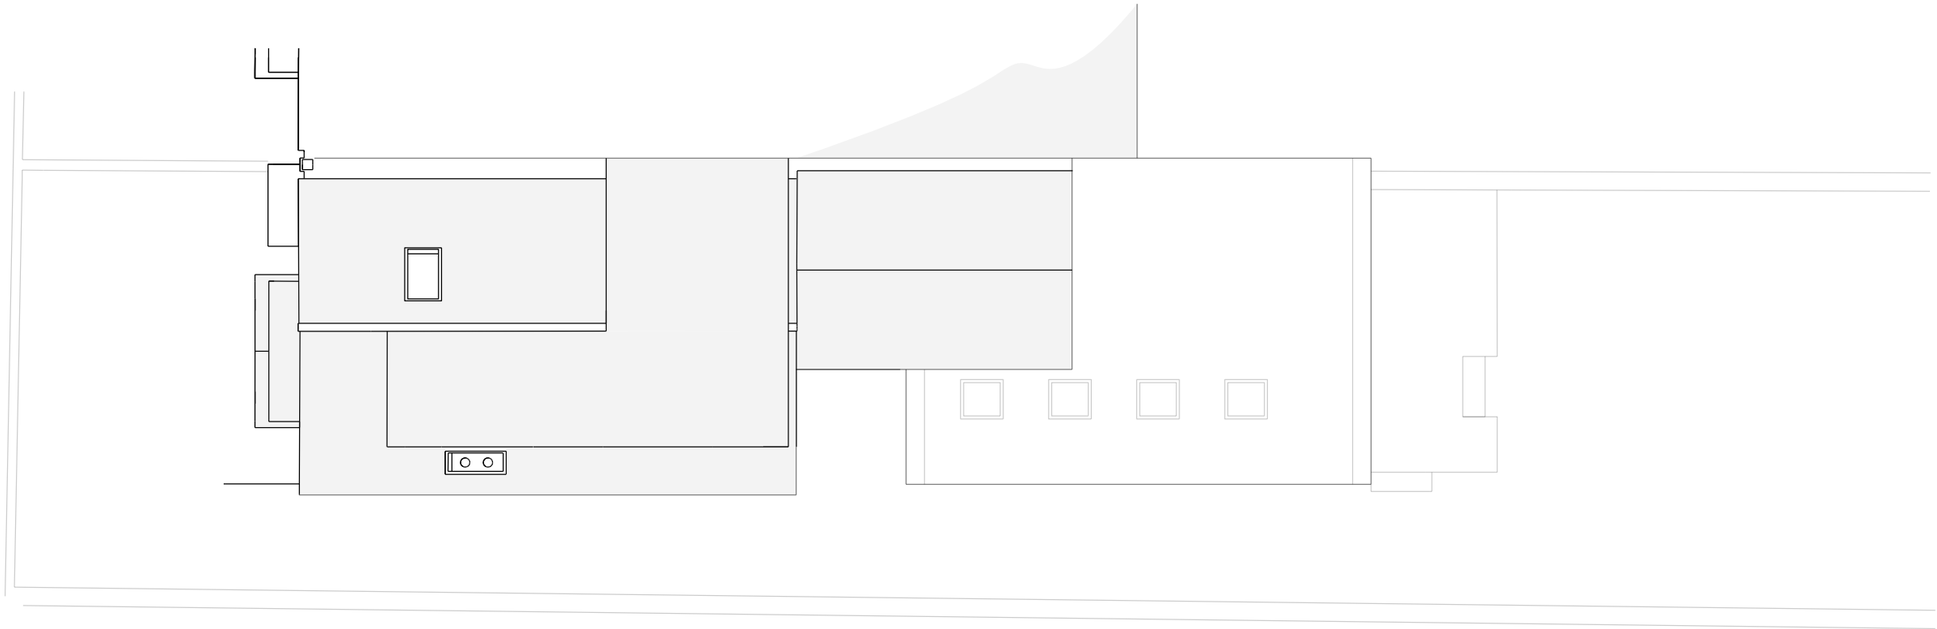

**Existing Roof Plan**

Drawing Scale is 1:100
Paper Size is A3

## Accommodation Key

1. Bedroom
2. En Suite

SHAPE Architecture
WWW.SHAPEARCHITECTURE.CO.UK

**FOR PLANNING**

**32 Victoria Road**
**Southwick BN42 4DH**
PROJECT

Existing Plans
DRAWING

**Survey**

1:100 @A3 January 2023
SCALE DATE

**SU004**
DWG. NO. REVISION

This drawing is copyright Shape Architecture Ltd.
The Contractor must not scale from the drawing.
All dimensions to be taken from dimension strings.
Where any discrepencies are found between dimensions these must be brought to the attention of the Architects for resolution. Where discrepencies exist between reference or assembly drawings and detail drawings the latter take preference.