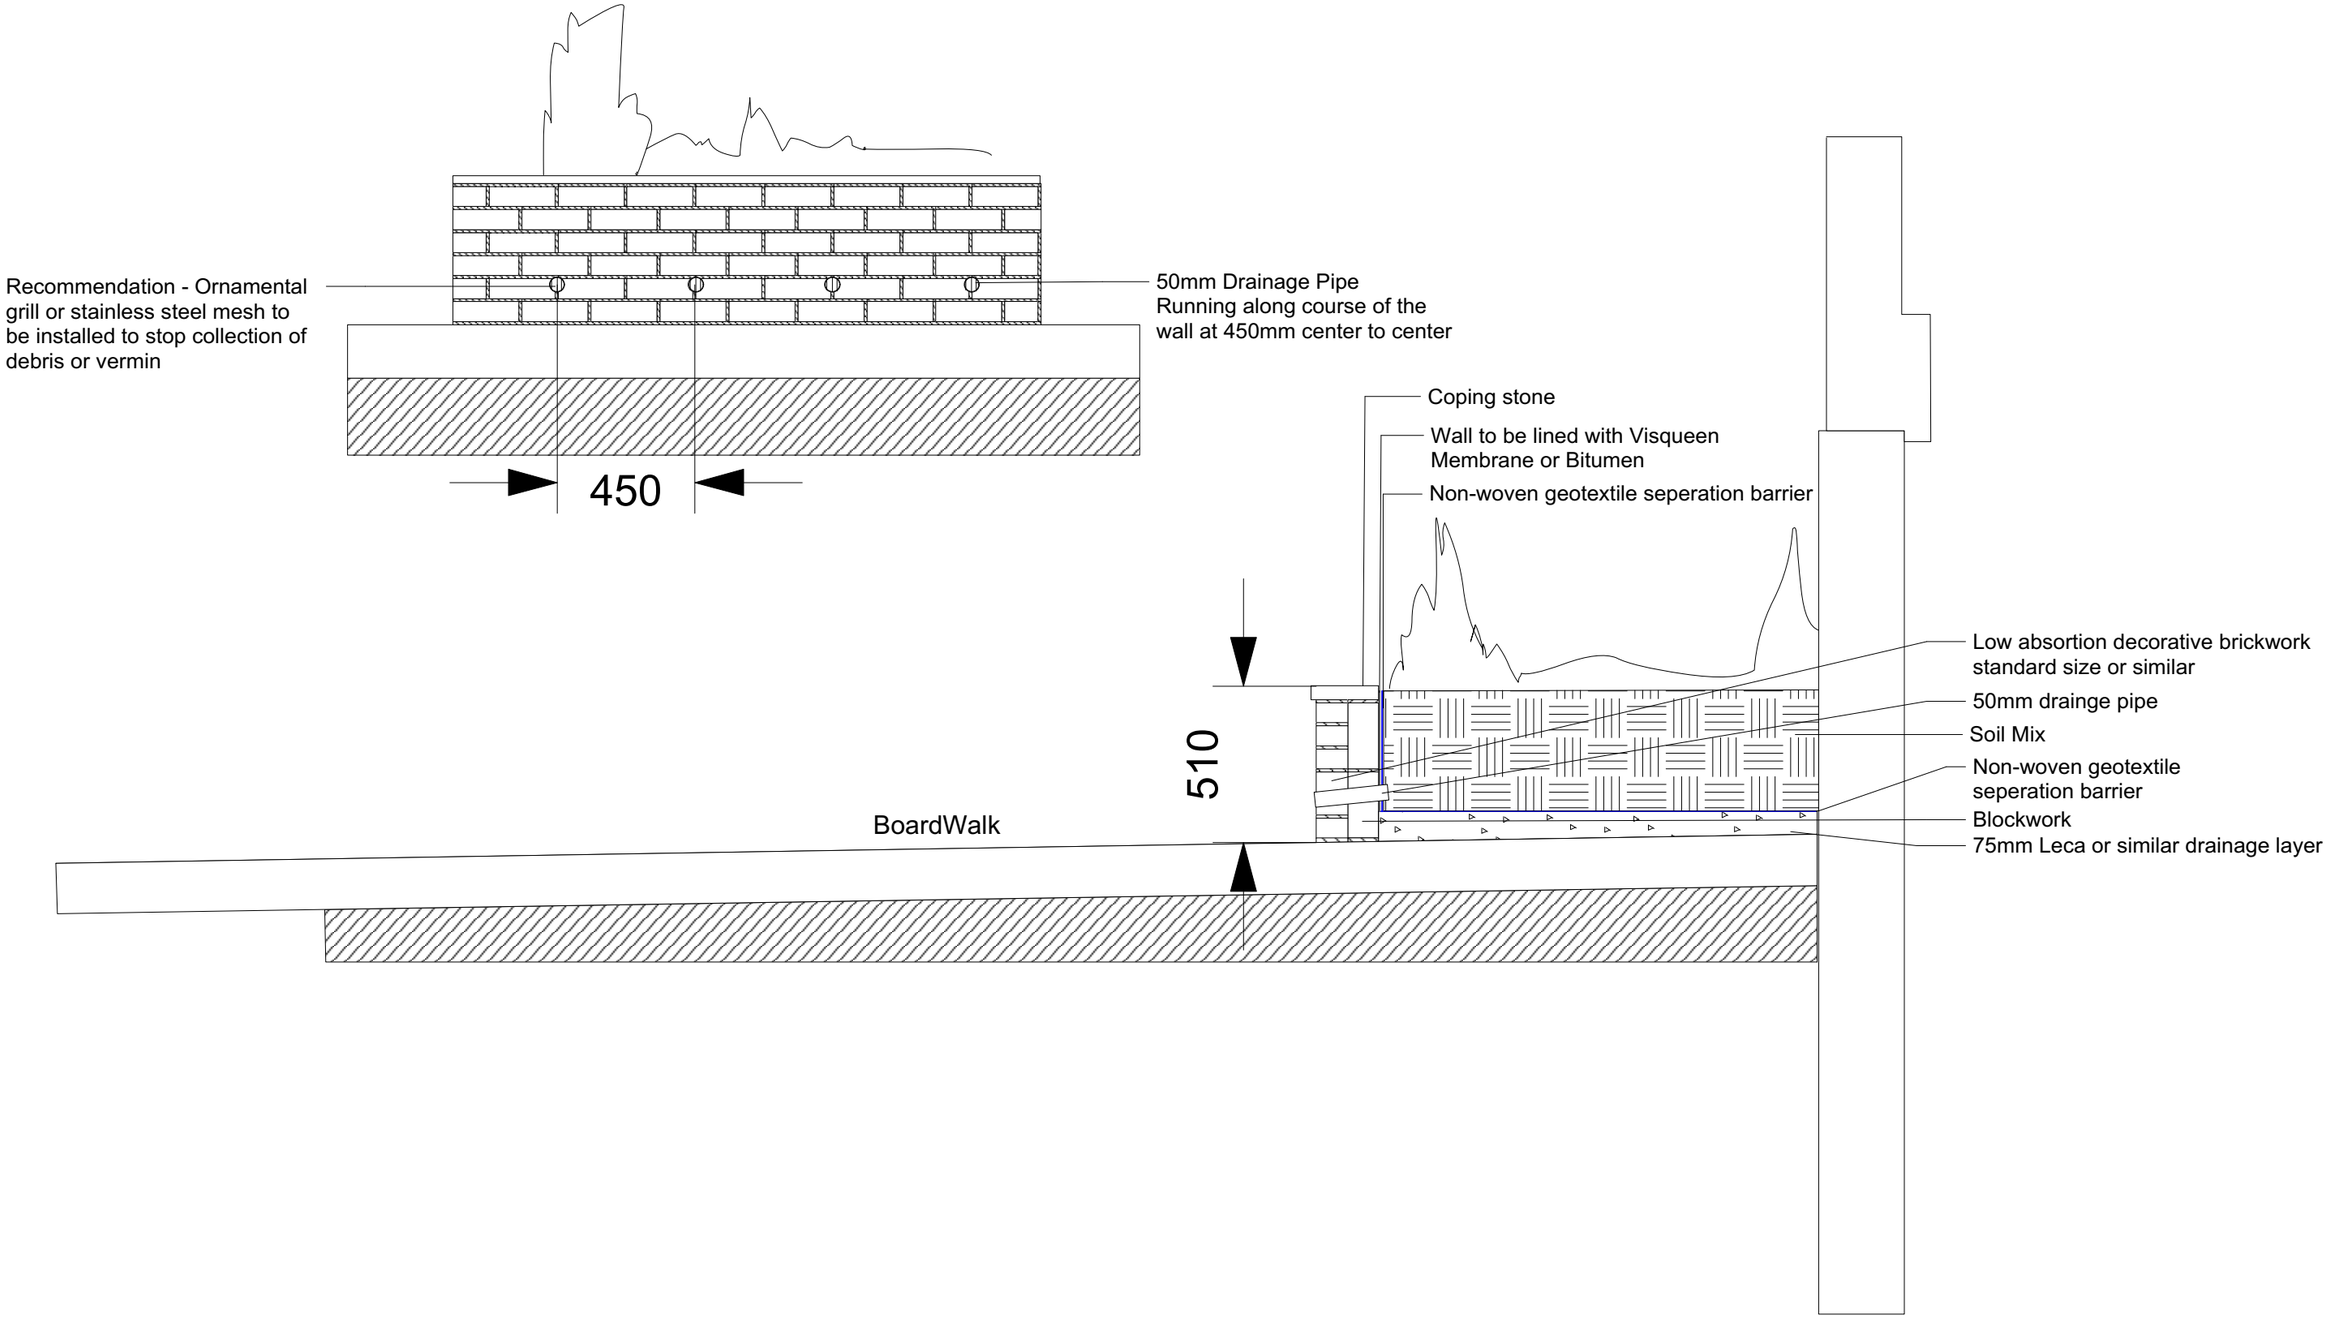


Construction details to be checked and approved by the chosen contractor.

Full drainage details to be agreed and approved by site engineers.

Scale of Boardwalk foundations indicative and taken from drawing provided by HGP

REV.	DESCRIPTION	DATE
	PLANNING ISSUE- TO HOP CONSULTING	09/11/2022
--	DRAFT ISSUE	09/11/2022

Production Title:
Unit 4, Roundstone Barn
Roundstone Farm
Litlehampton Road
Ferring
BN12 6PW
01903-774-774
info@gardenhousedesign.co.uk

garden house design

Drawing Title: Riverwalk Planter Detailing	Project Title: PMC Kingston Wharf
Drawn by: Beth Barfoot	Scale: 1:20@A3
Date: 09/11/2022	Drawing number: GHD4001- BPla