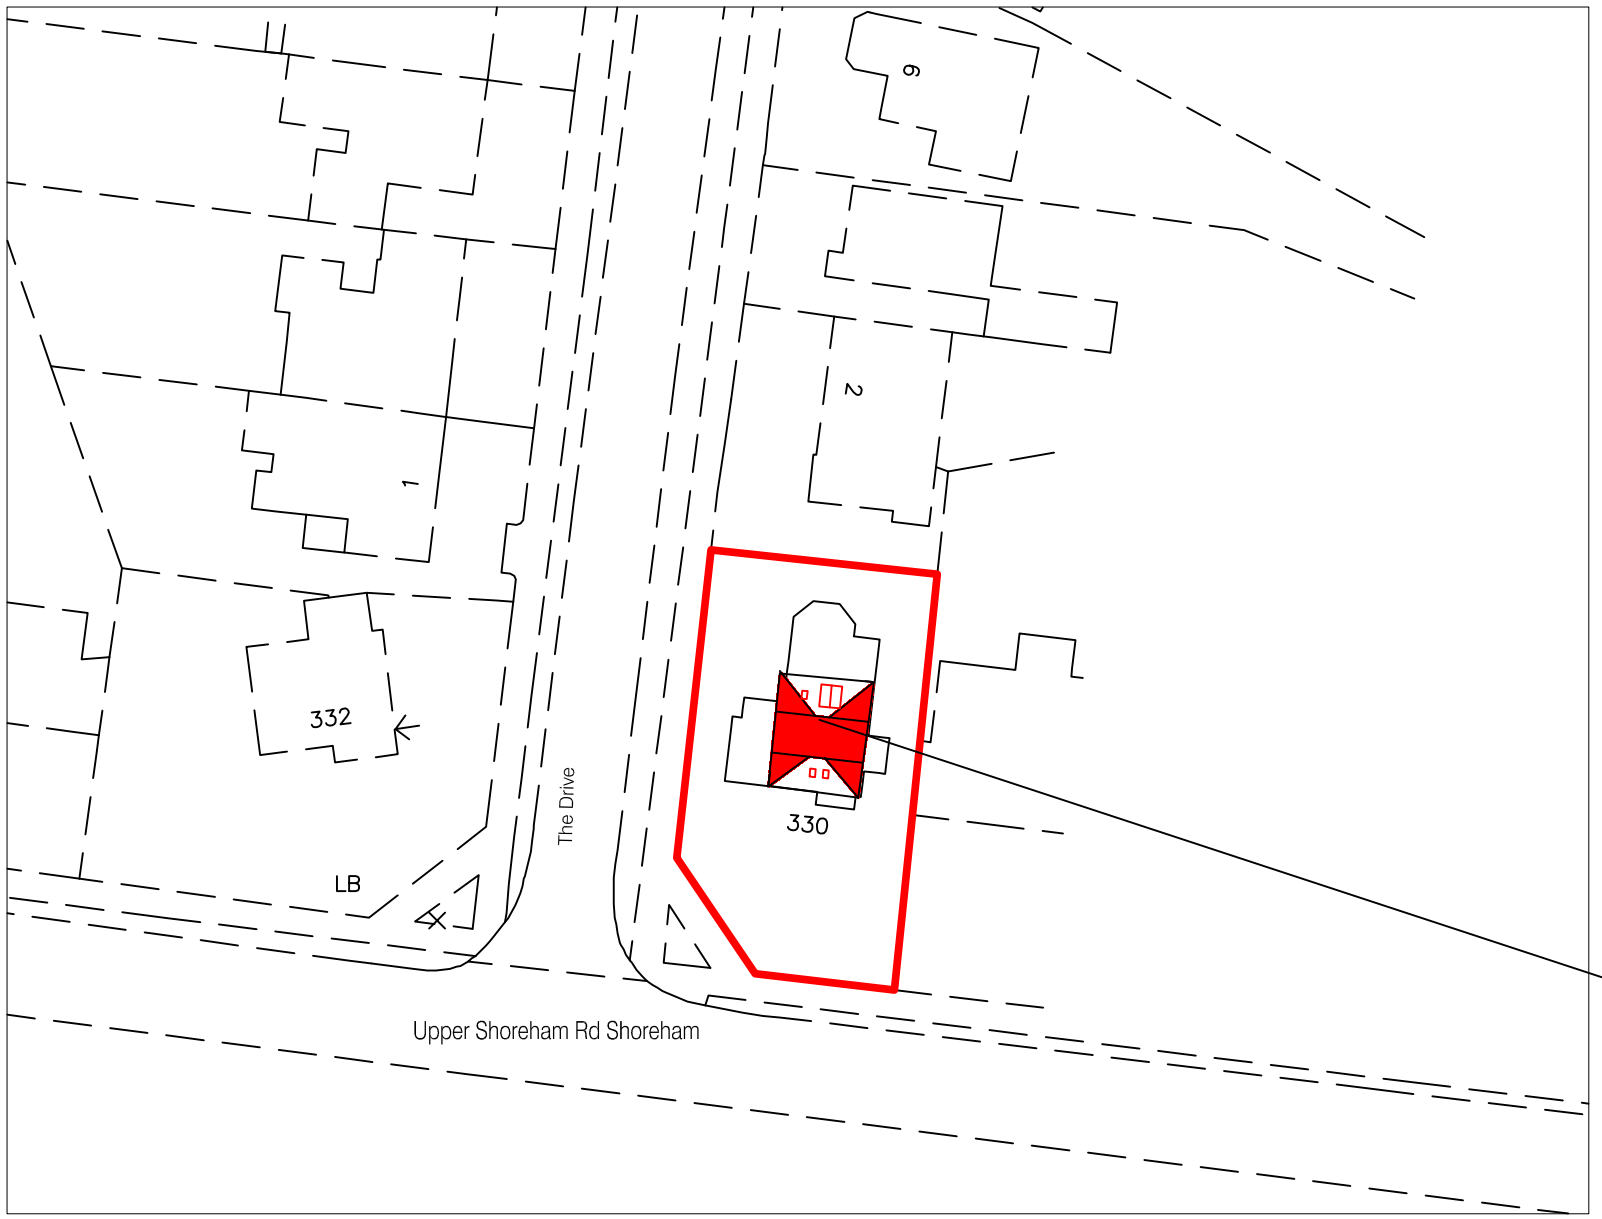

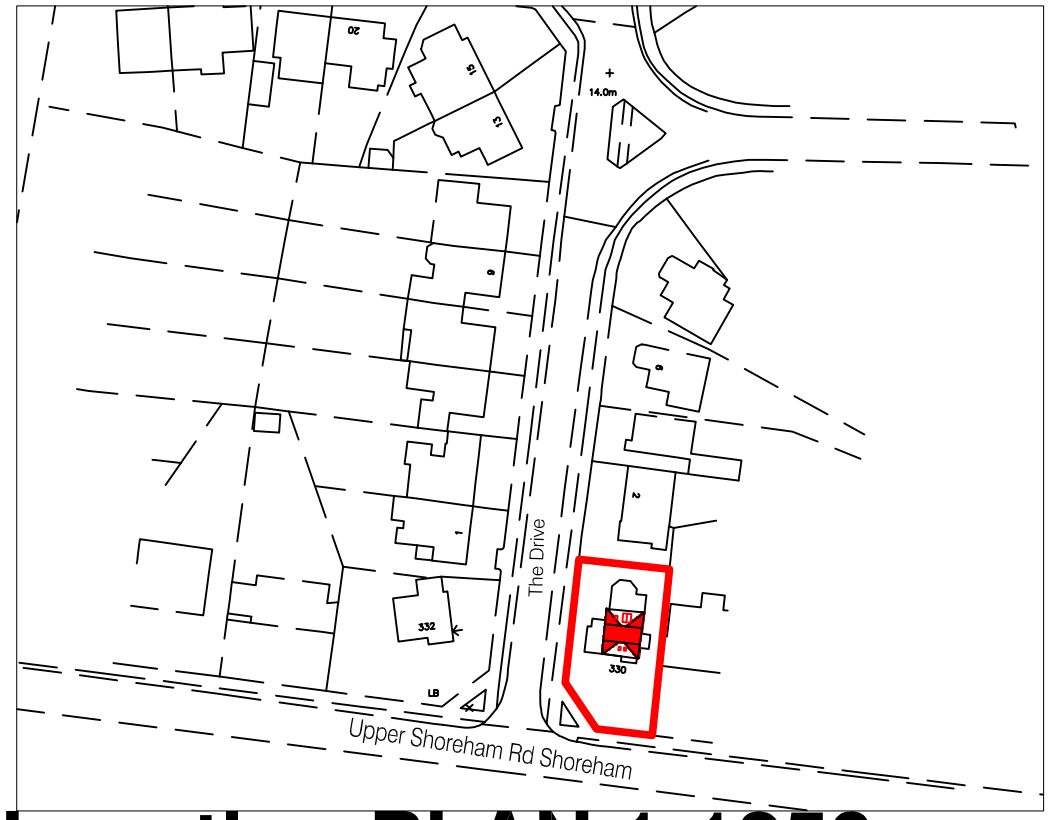

Location PLAN 1:1250

10m 20m 30m 40m 50m

1:1250 Scale Bar

proposed works hatched red

BLOCK PLAN 1:500

10m 20m 30m 40m

1:500 Scale Bar

Note: All dimensions to be checked on site.

Copyright of:

BJW Architectural & Planning Services

01273 441009
07856899101
e-mail: benw@bjwarchitectural.co.uk
website: bjwarchitectural.co.uk

Project:
Proposed works at:
330 Upper Shoreham Rd Shoreham

Title:
BLOCK & Location PLAN

Client:

Scale:
1:500, 1:1250 @ A3 paper size

Date: 16.5.2022

Drawn: BJW

Drg. No. 05

Rev'n