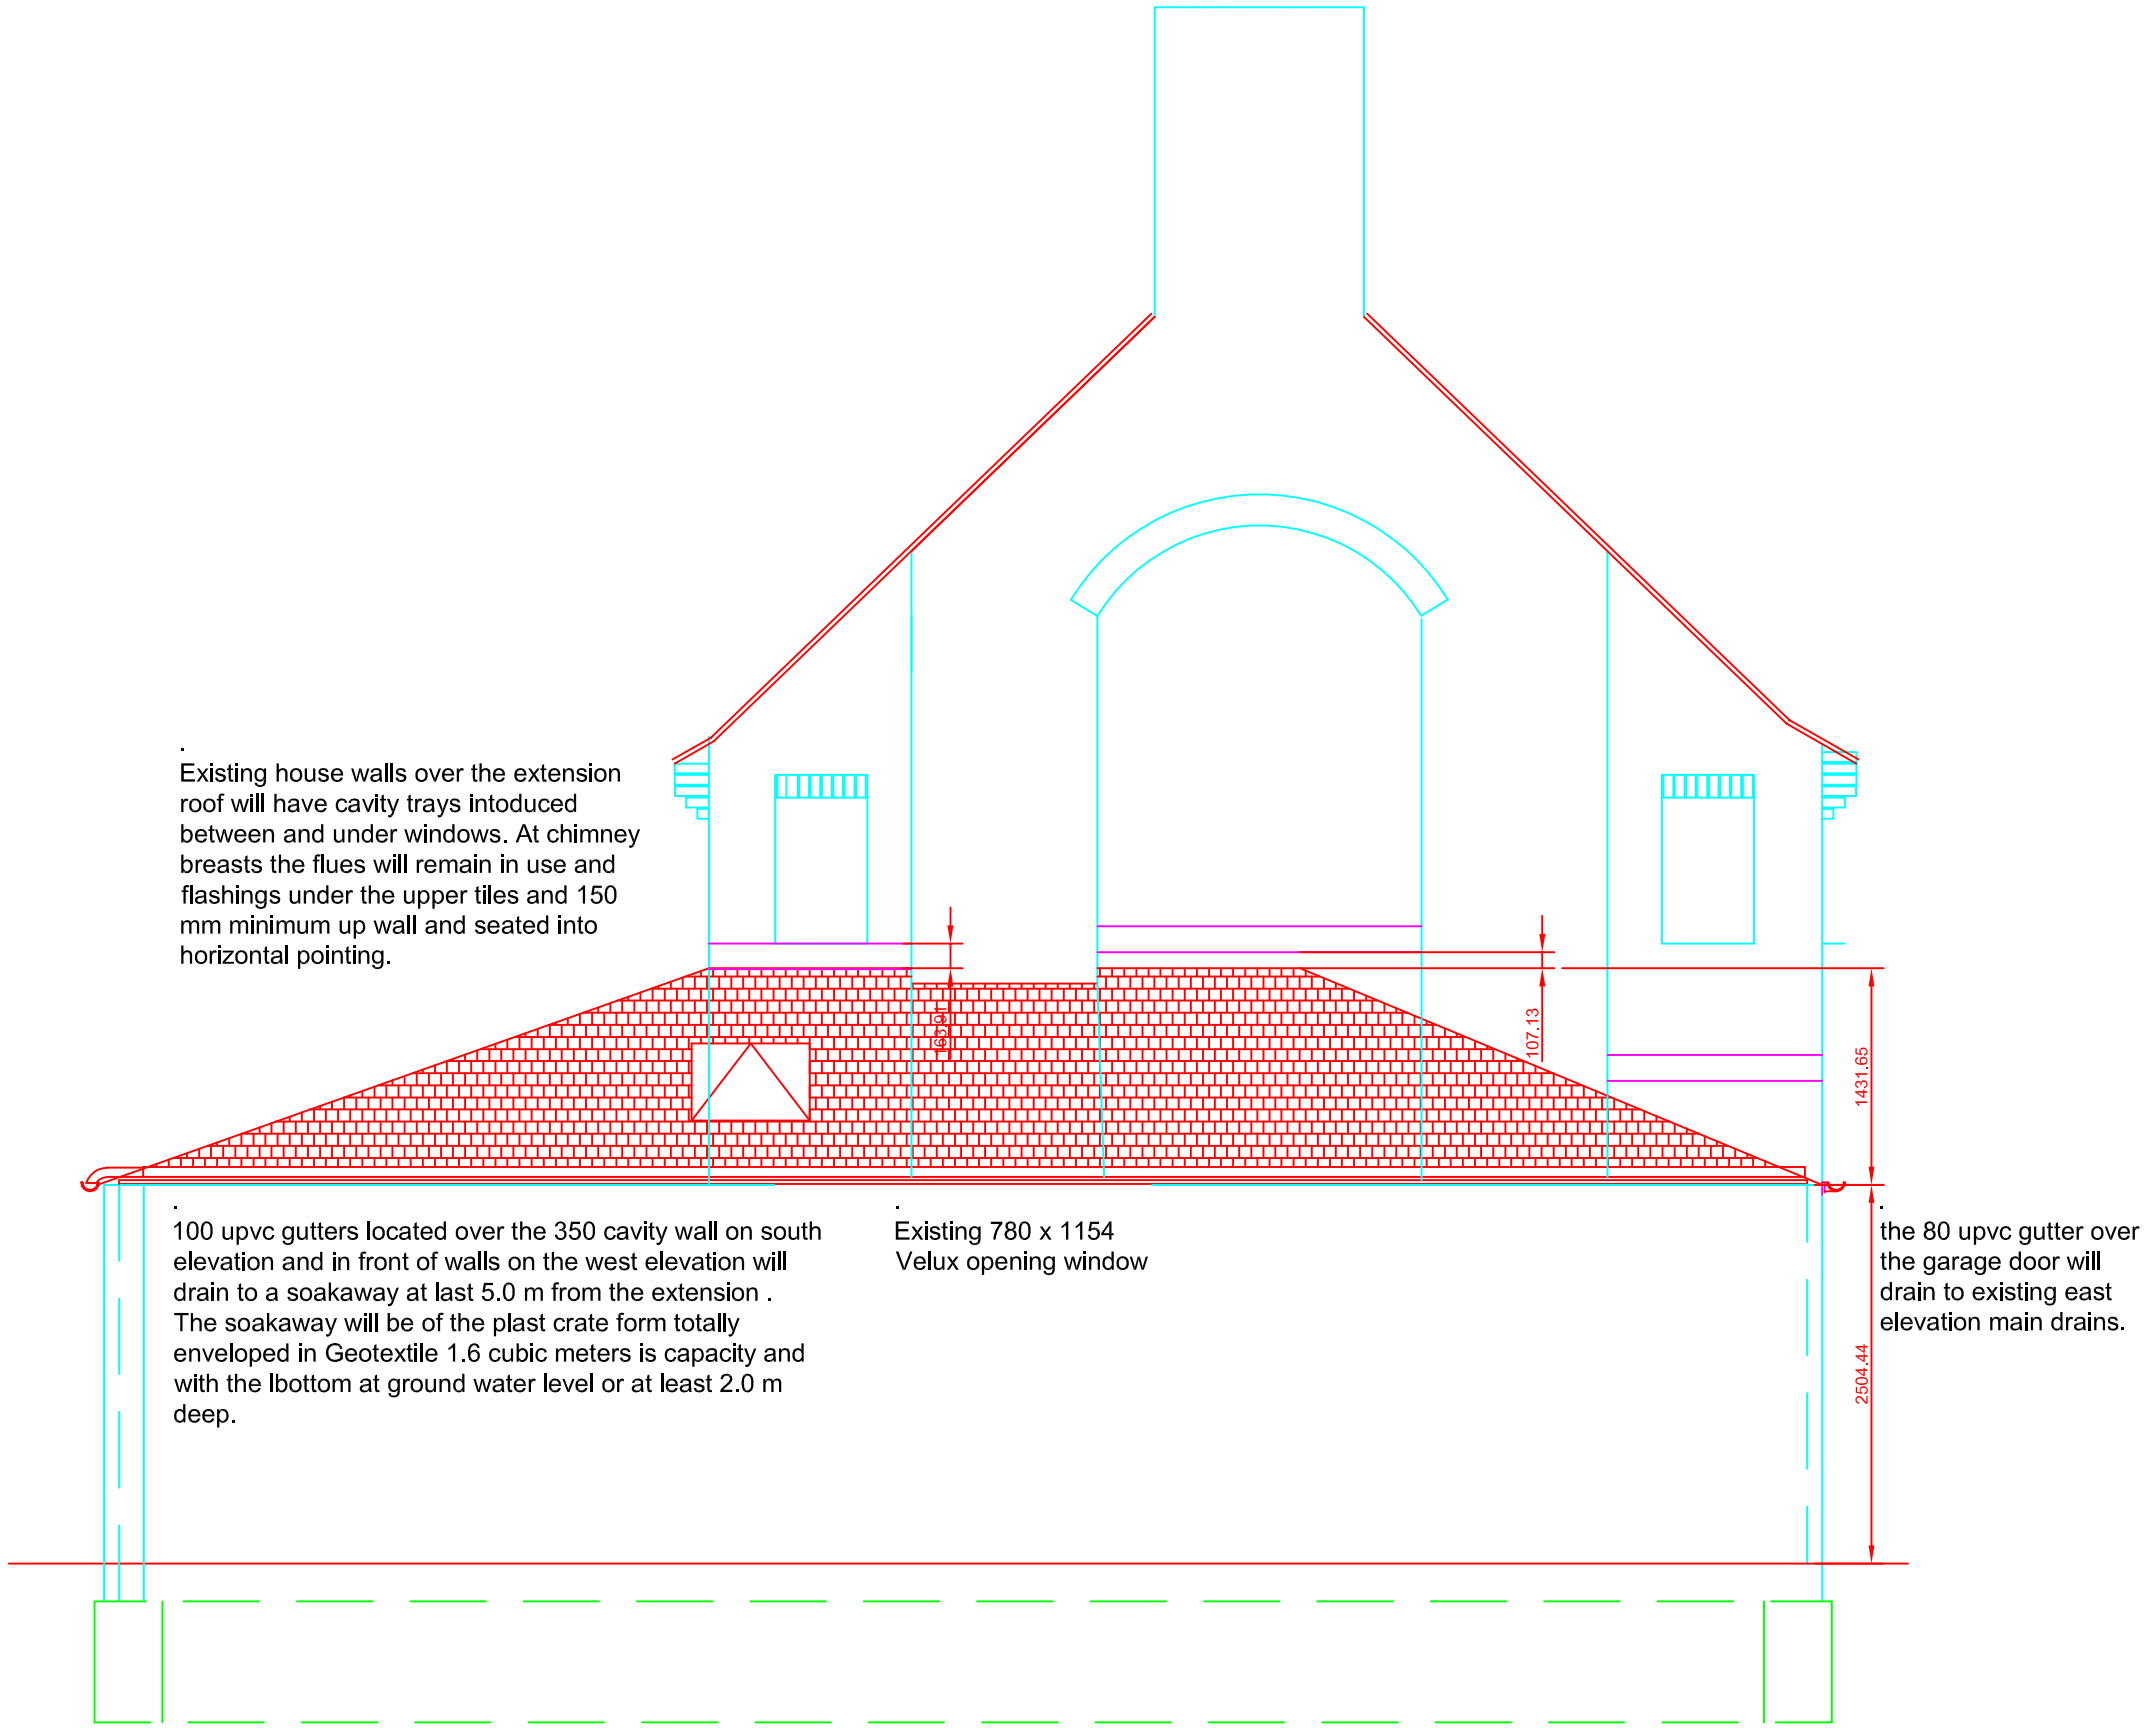

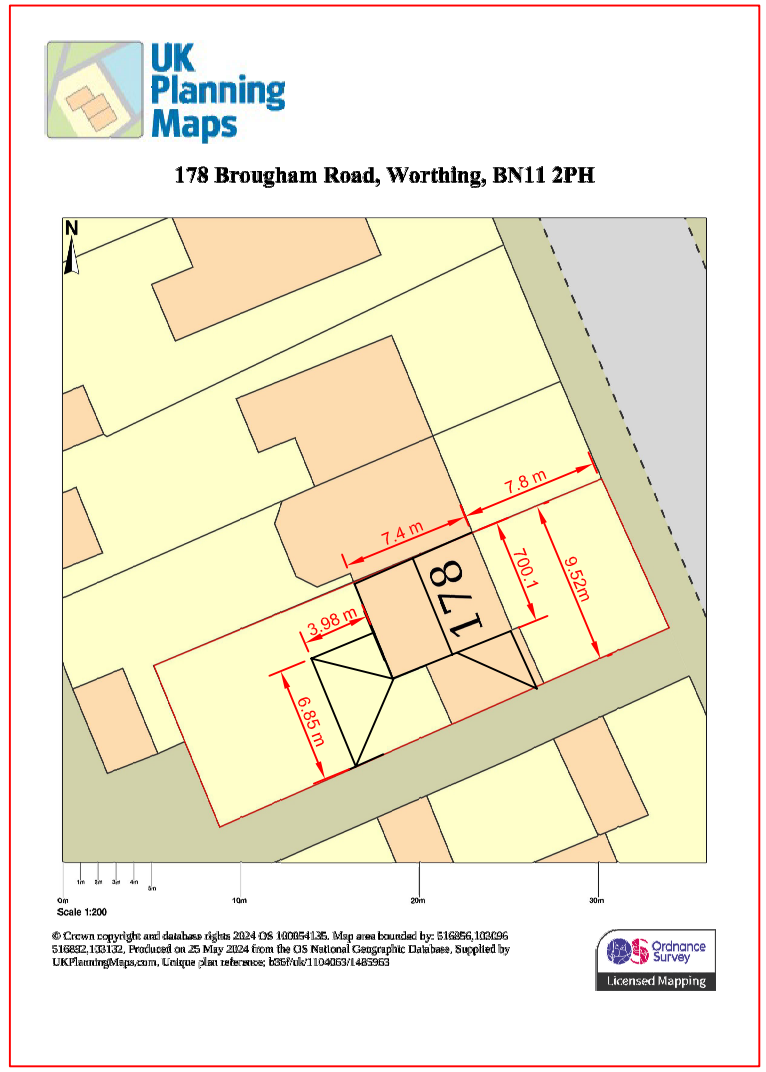

Proposed South Elevation of House and Garage
Scale 1:50
0 1 2

Itemref	Quantity	Title/Name, designation, material, dimension etc			Article No./Reference	
Designed by L A Harris		Checked by	Approved by - date	File name	Date 5 June 2024	Scale 1:50 :500
178 Brougham Road, Worthing, West ussex, BN11 2PH			Gnome Estate Ltd 6 Ashurst Drive Goring, Worhting, West Sussex BN12 4SW			
			Proposed south Elevation & Garage. Block Plan 1: 200		Edition	Sheet 9a of 9