Dunelm - Eastern Avenue, Shoreham by the Sea, BN43 6PD - EXISTING ELEVATIONS

Copyright Spencer Signs Ltd. 2016

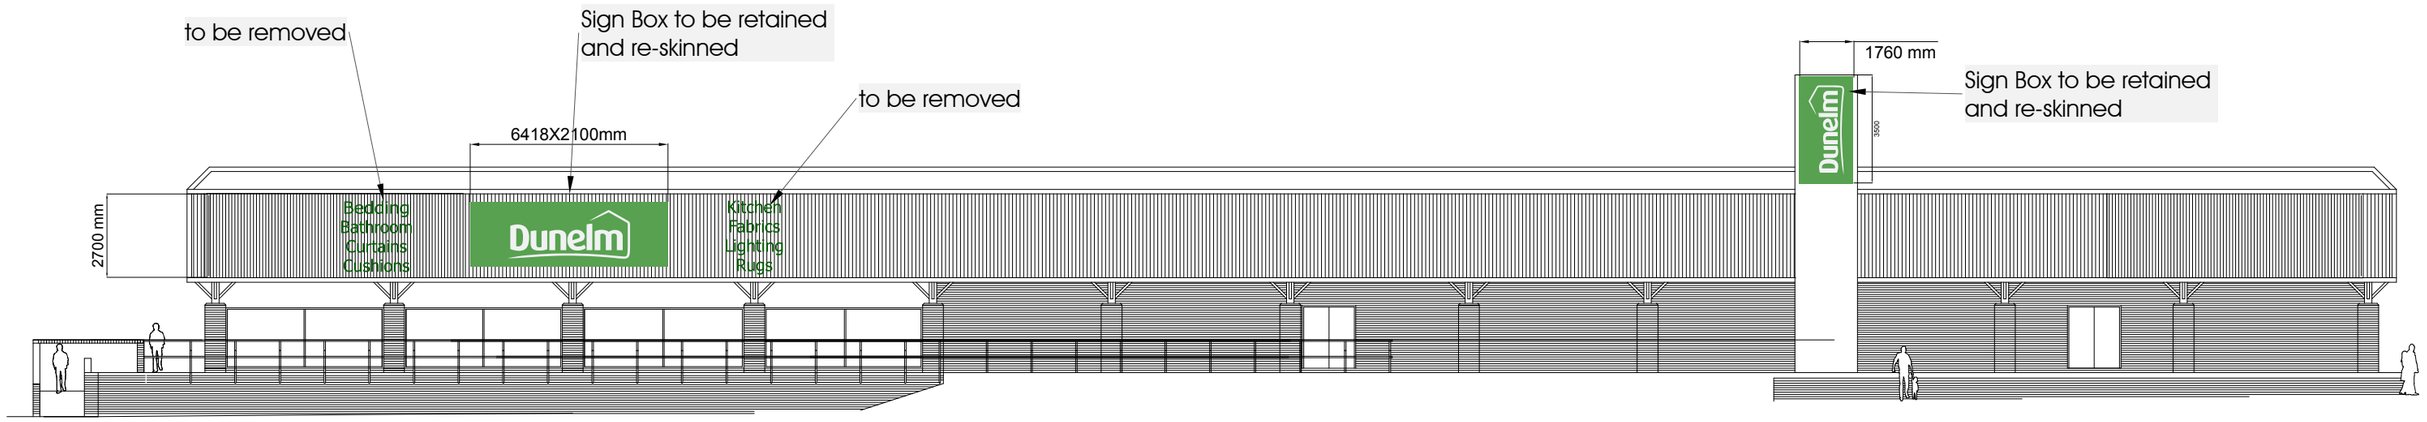

Elevation A

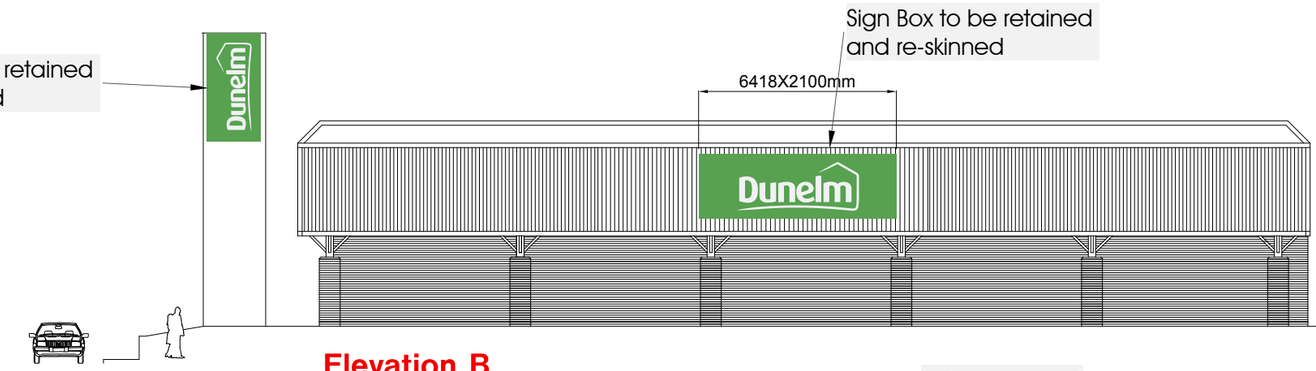

Elevation B

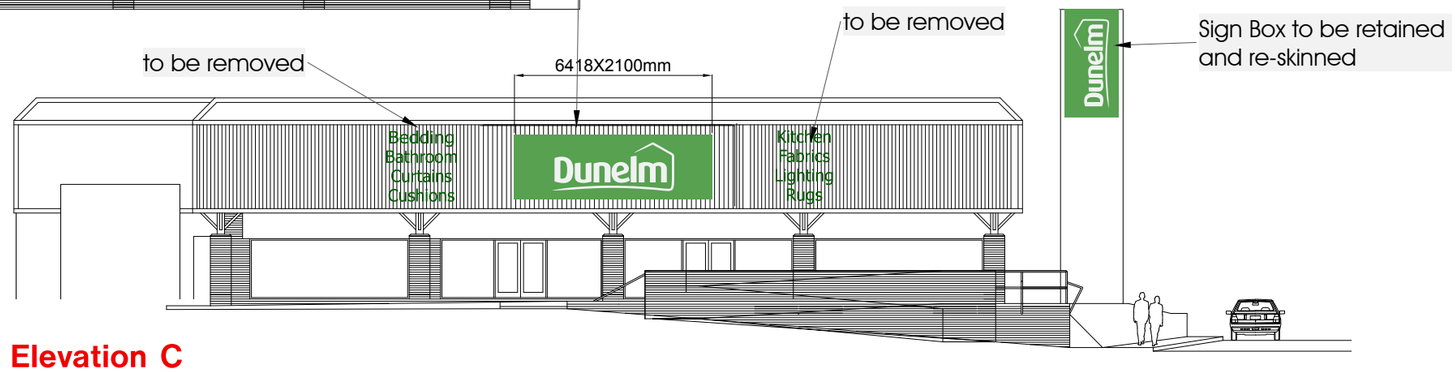

Elevation C







This Drawing & information contained may not be copied or used without prior consent from Spencer Signs. Colour shown may not accurately match any colour references. Sizes in mm unless stated otherwise.

SPENCER SIGNS
Unit 1, 70 Scarborough St., Hull, HU3 4TG
Tel. 01482 325797
www.spencersigns.co.uk
email: design@spencersigns.co.uk

DRG. NO.	Date	Checked
74401	09.04.18	✓
Drawn By	**Scale**	**Drawing Status**
TB	1: 200 @ A3	PLANNING

Rev.	Date	Initial	Revision Detail

NOTES

0 5 10 15 20

SCALE BAR METRES 1:200